TOPOGRAPHY & IMPROVEMENT PLAN FOR
NORTHERN INDUSTRIES
MADISON TOWNSHIP ÷
LAKE COUNTY ÷ OHIO

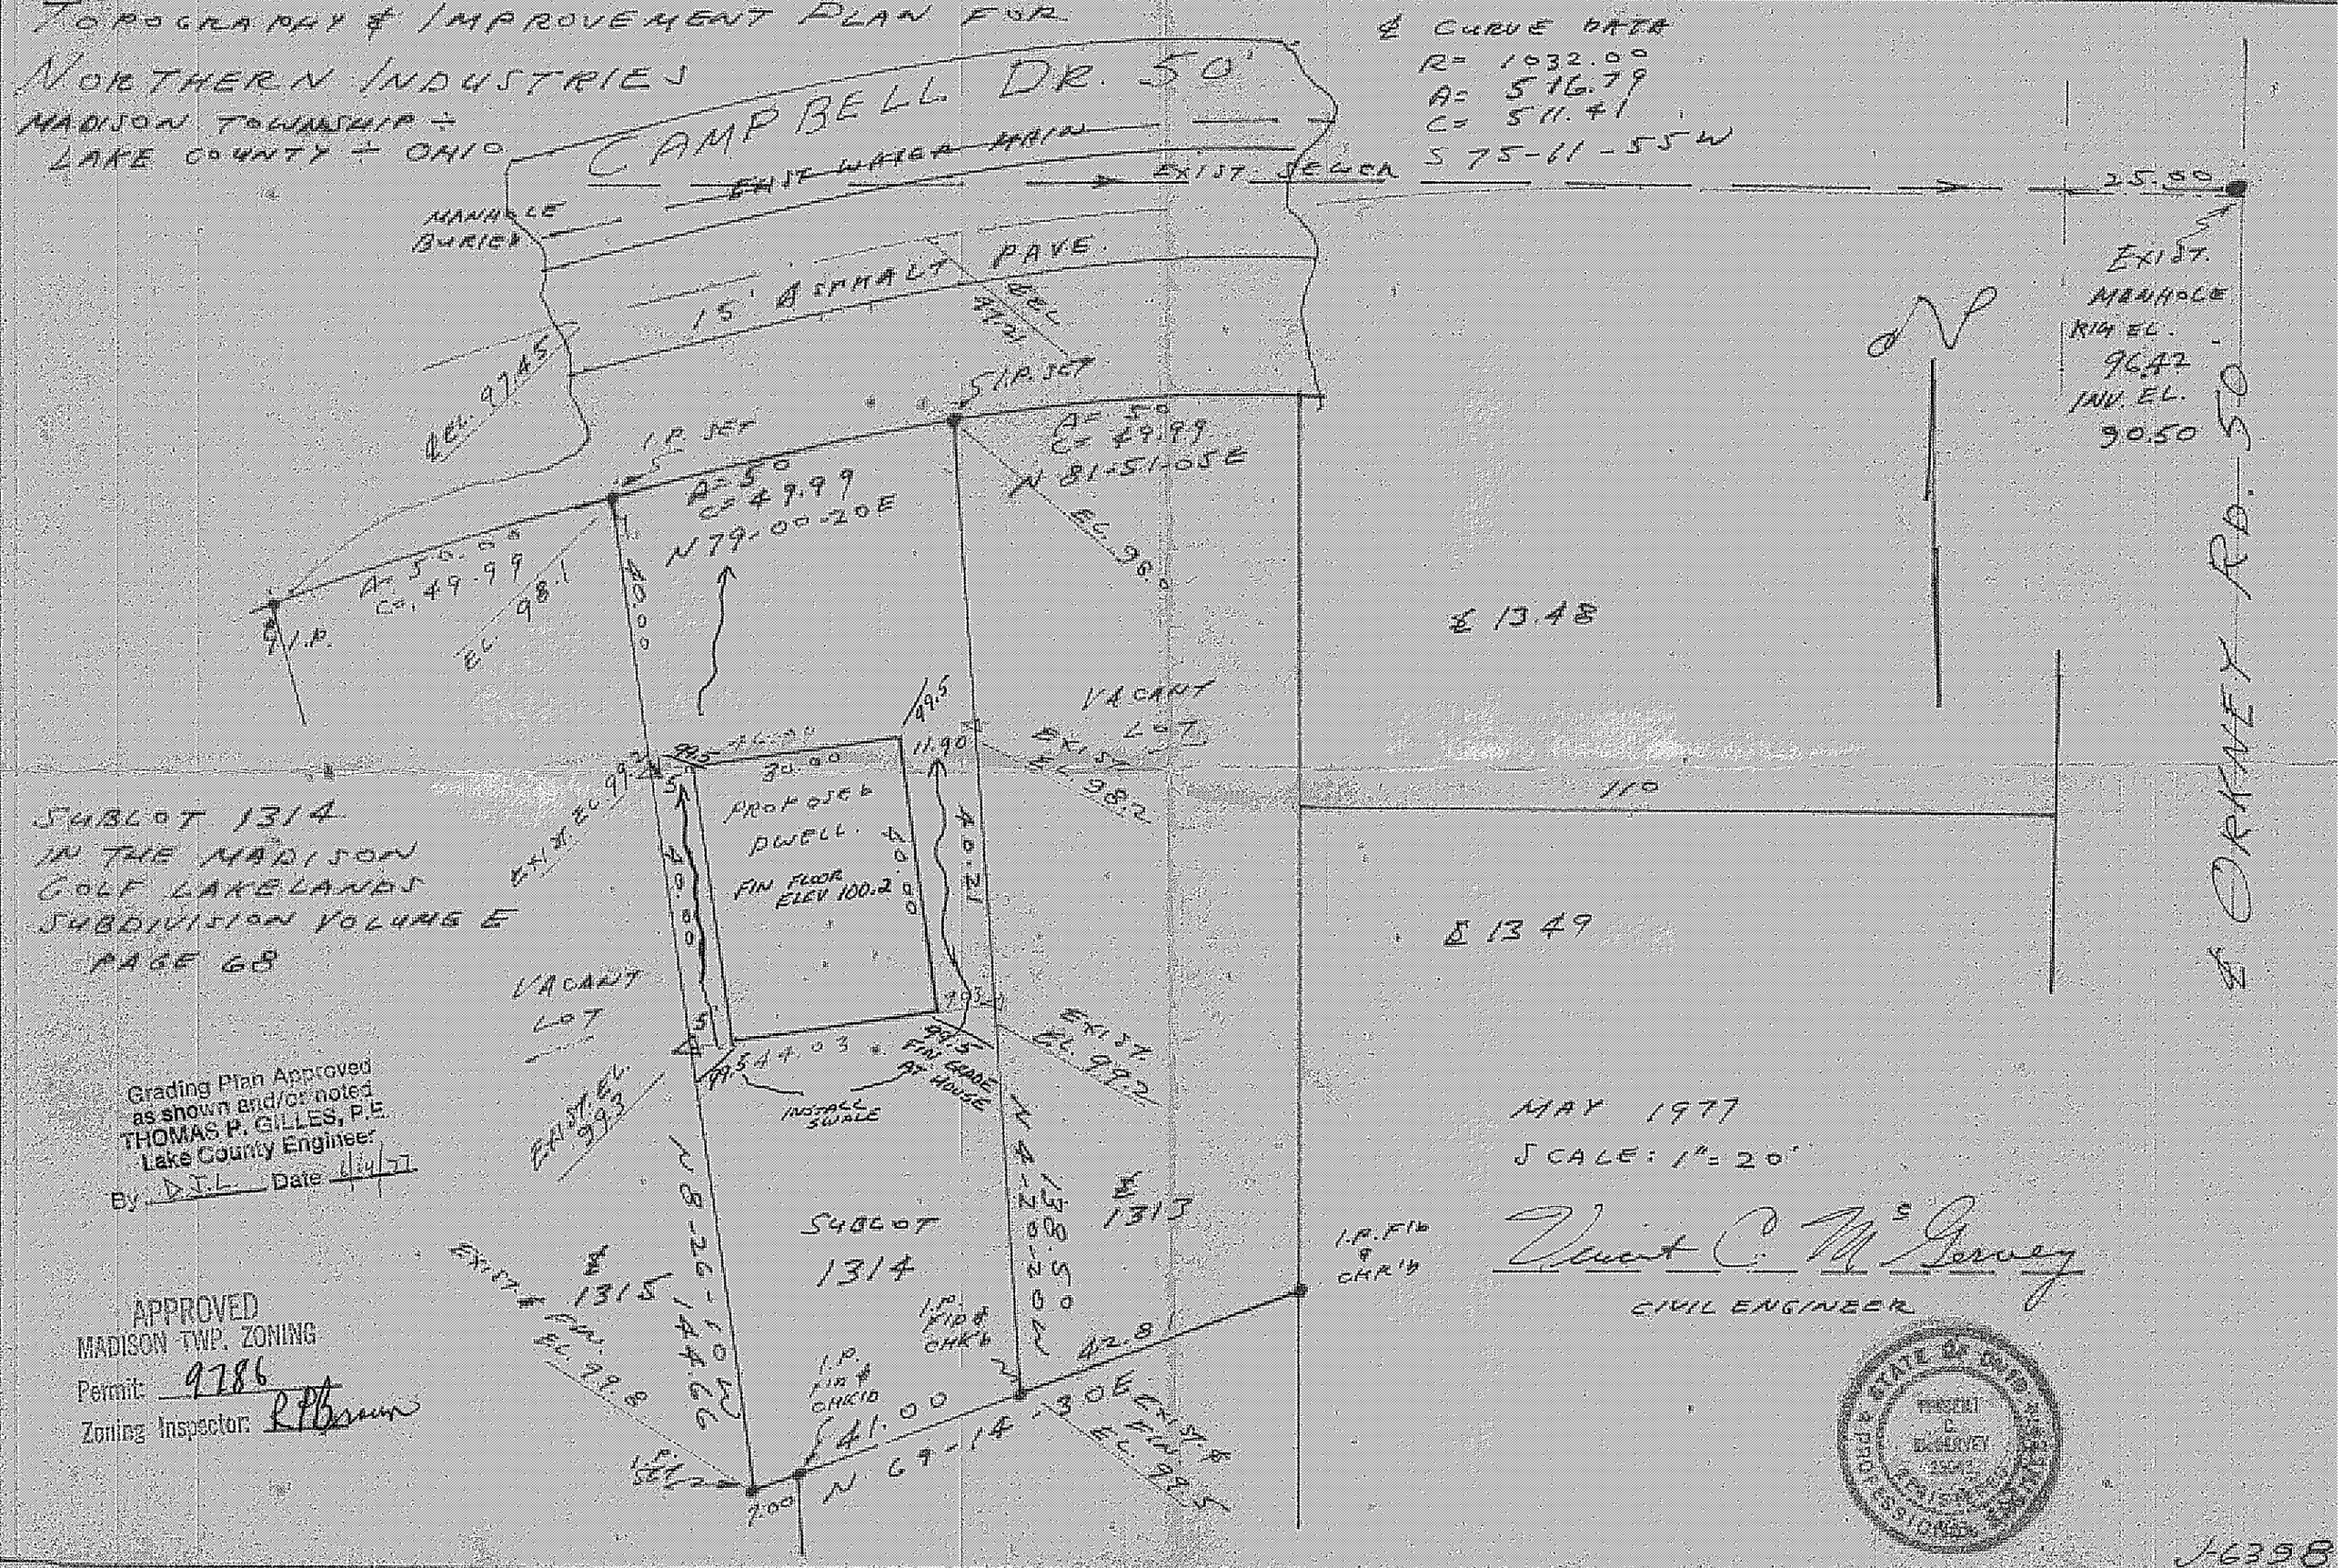

SUBLOT 1314
IN THE MADISON
GOLF LAKELANDS
SUBDIVISION VOLUME E
PAGE 68

Grading Plan Approved
as shown and/or noted
THOMAS P. GILLES, P.E.
Lake County Engineer
By D.J.L. Date 4/14/77

APPROVED
MADISON TWP. ZONING
Permit: 9786
Zoning Inspector: R.P. Brown

MAY 1977
SCALE: 1" = 20'

Vincent C. McGervey
CIVIL ENGINEER

STATE OF OHIO
PROFESSIONAL ENGINEER
PRESCOTT C. McGERVEY

J-6398