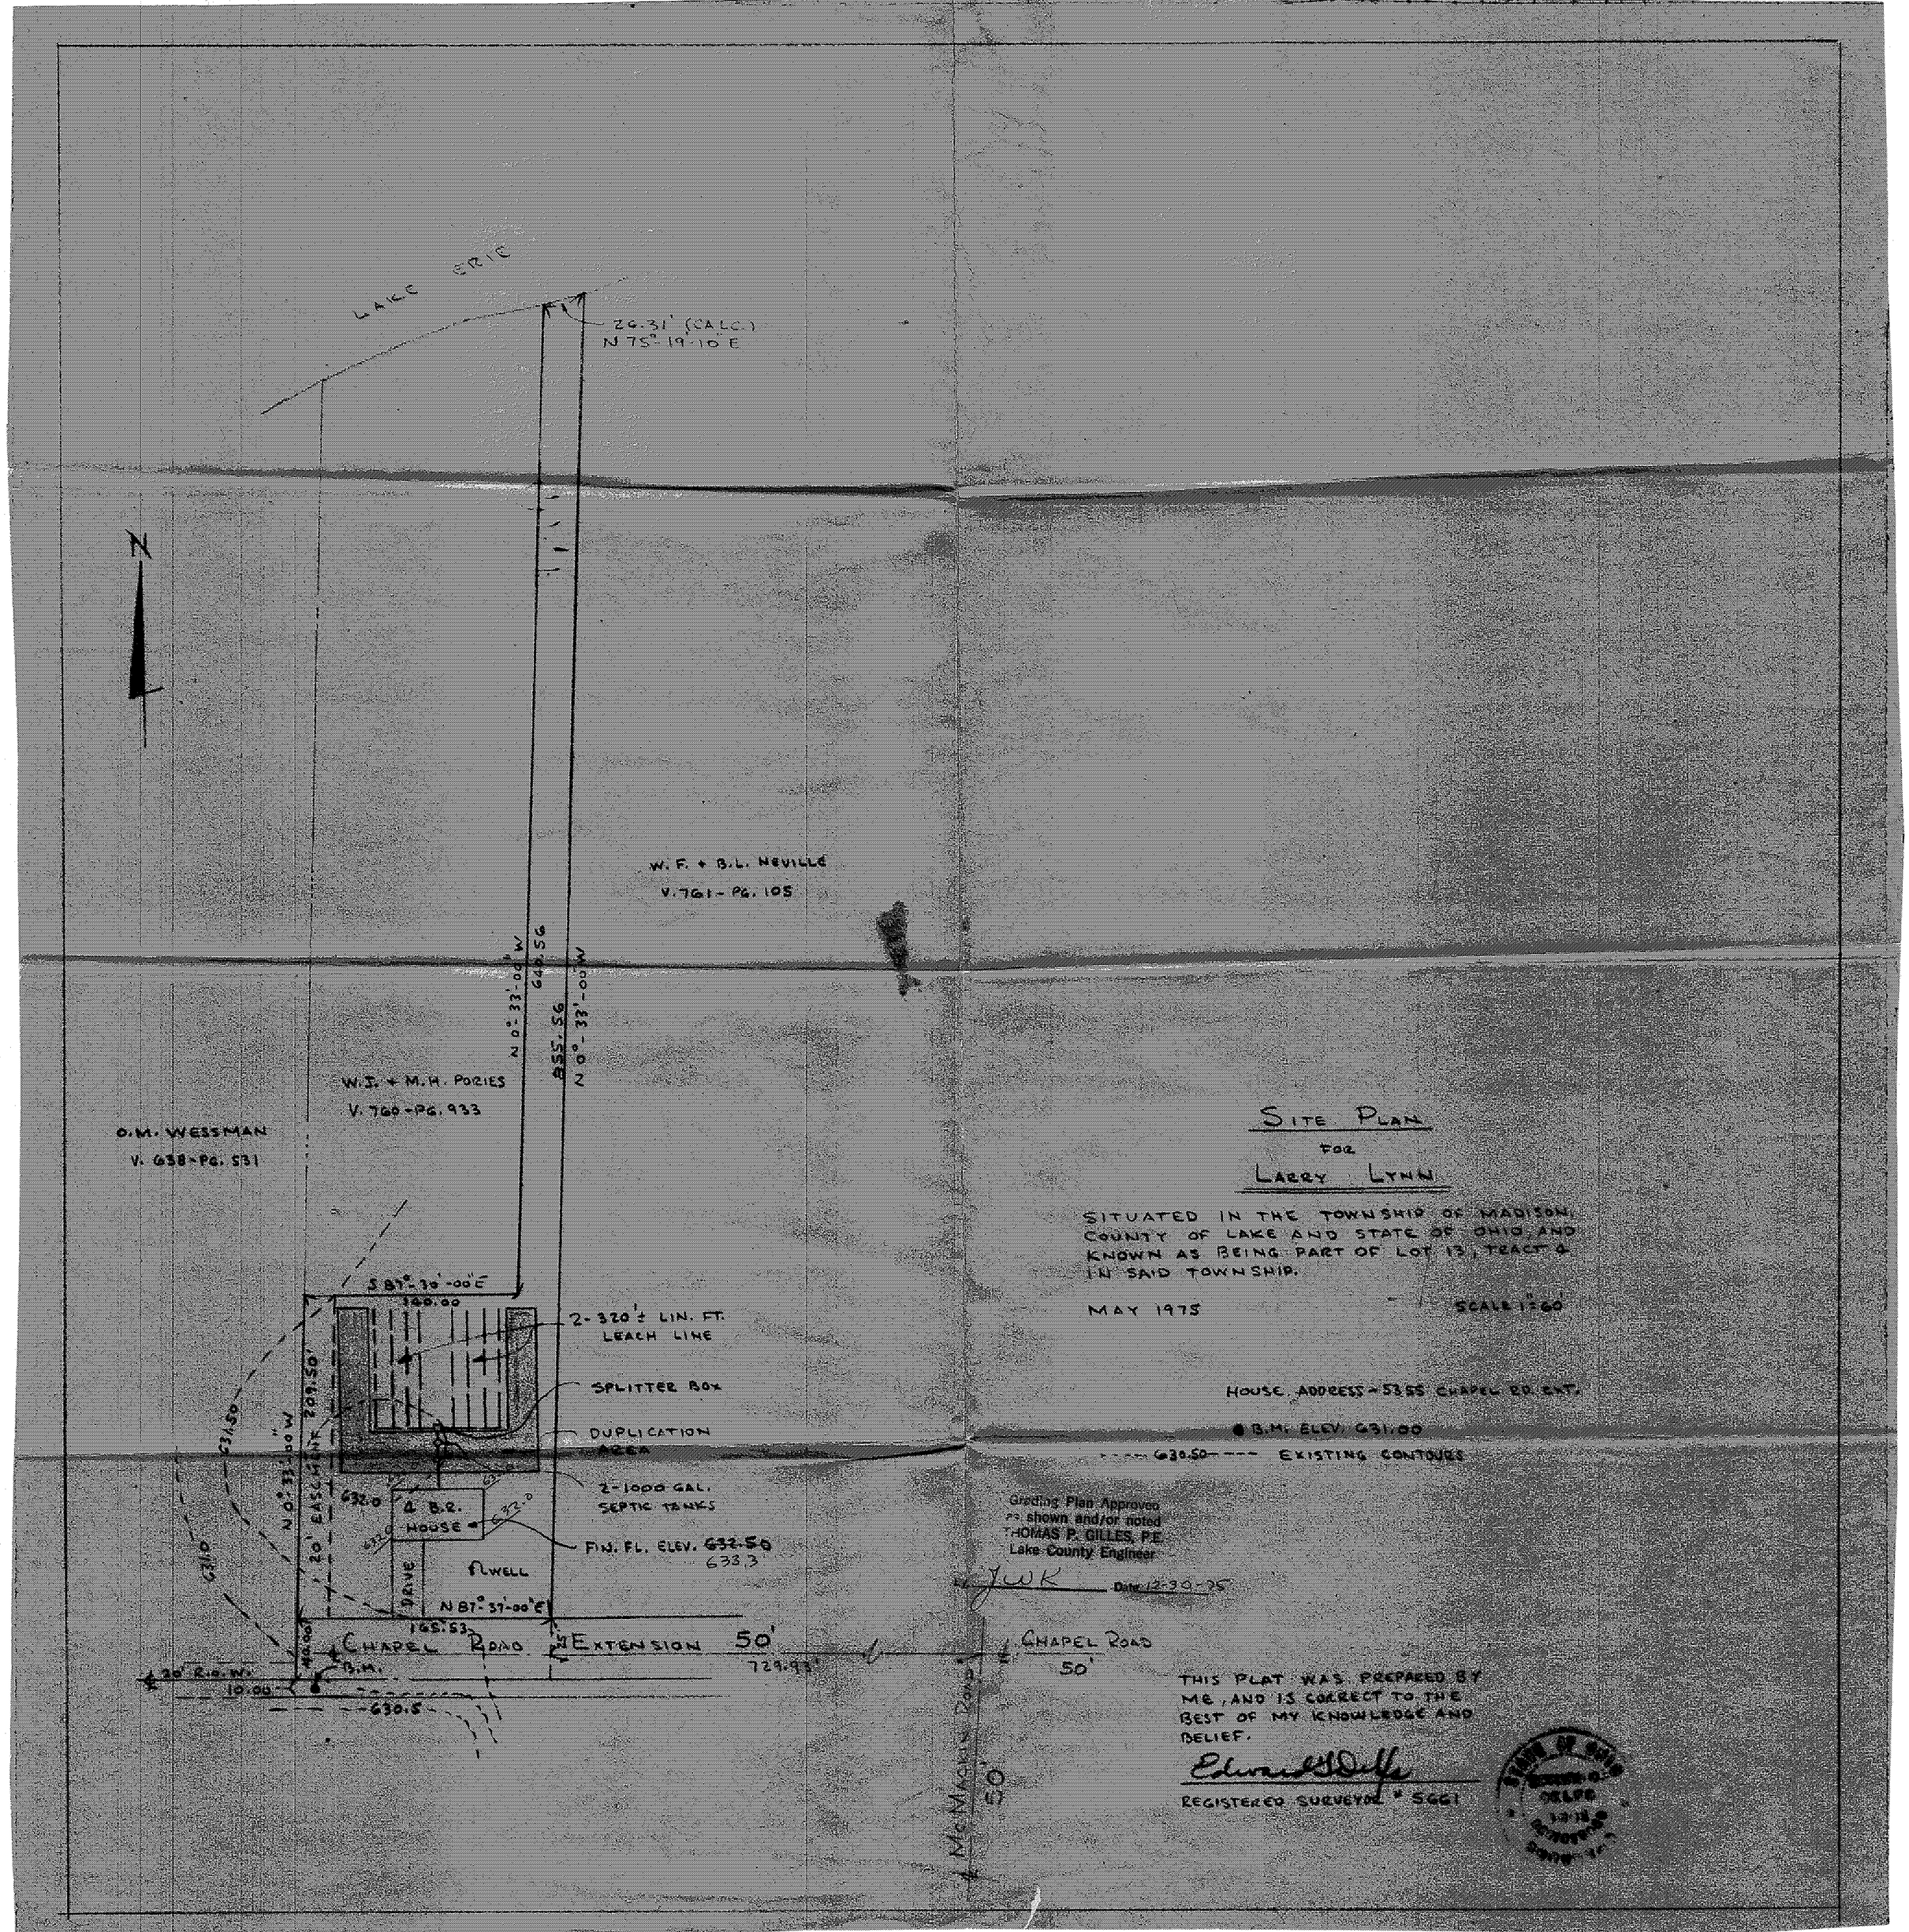

SITE PLAN
FOR
LARRY LYNN

SITUATED IN THE TOWNSHIP OF MADISON, COUNTY OF LAKE AND STATE OF OHIO, AND KNOWN AS BEING PART OF LOT 13, TRACT 4 IN SAID TOWNSHIP.

MAY 1975

SCALE 1"=60'

HOUSE ADDRESS - 5355 CHAPEL RD. EXT.

● B.M. ELEV. 631.00

---- 630.50 ---- EXISTING CONTOURS

Grading Plan Approved as shown and/or noted
THOMAS P. GILLES, P.E.
Lake County Engineer
YWK
Date 12-30-75

THIS PLAT WAS PREPARED BY ME, AND IS CORRECT TO THE BEST OF MY KNOWLEDGE AND BELIEF.

Edward S. Duff

REGISTERED SURVEYOR # 5661

STATE OF OHIO
EDWARD S. DUFF
5661
REGISTERED
SURVEYOR