NOTES

1. PROPOSED 12" VCP TO DRAIN SWALE DURING CONSTRUCTION. WILL BE EXTENDED INTO PROPERTY & HAVE YARD DRAIN SET AT PROPOSED CONTOUR 630.5± INVERT EX. IE. 629 ±.
2. BENCHMARK - ELV. 632.96 - RIM EX. SANITARY MAN HOLE HUBBARD & CHAPEL ROADS.

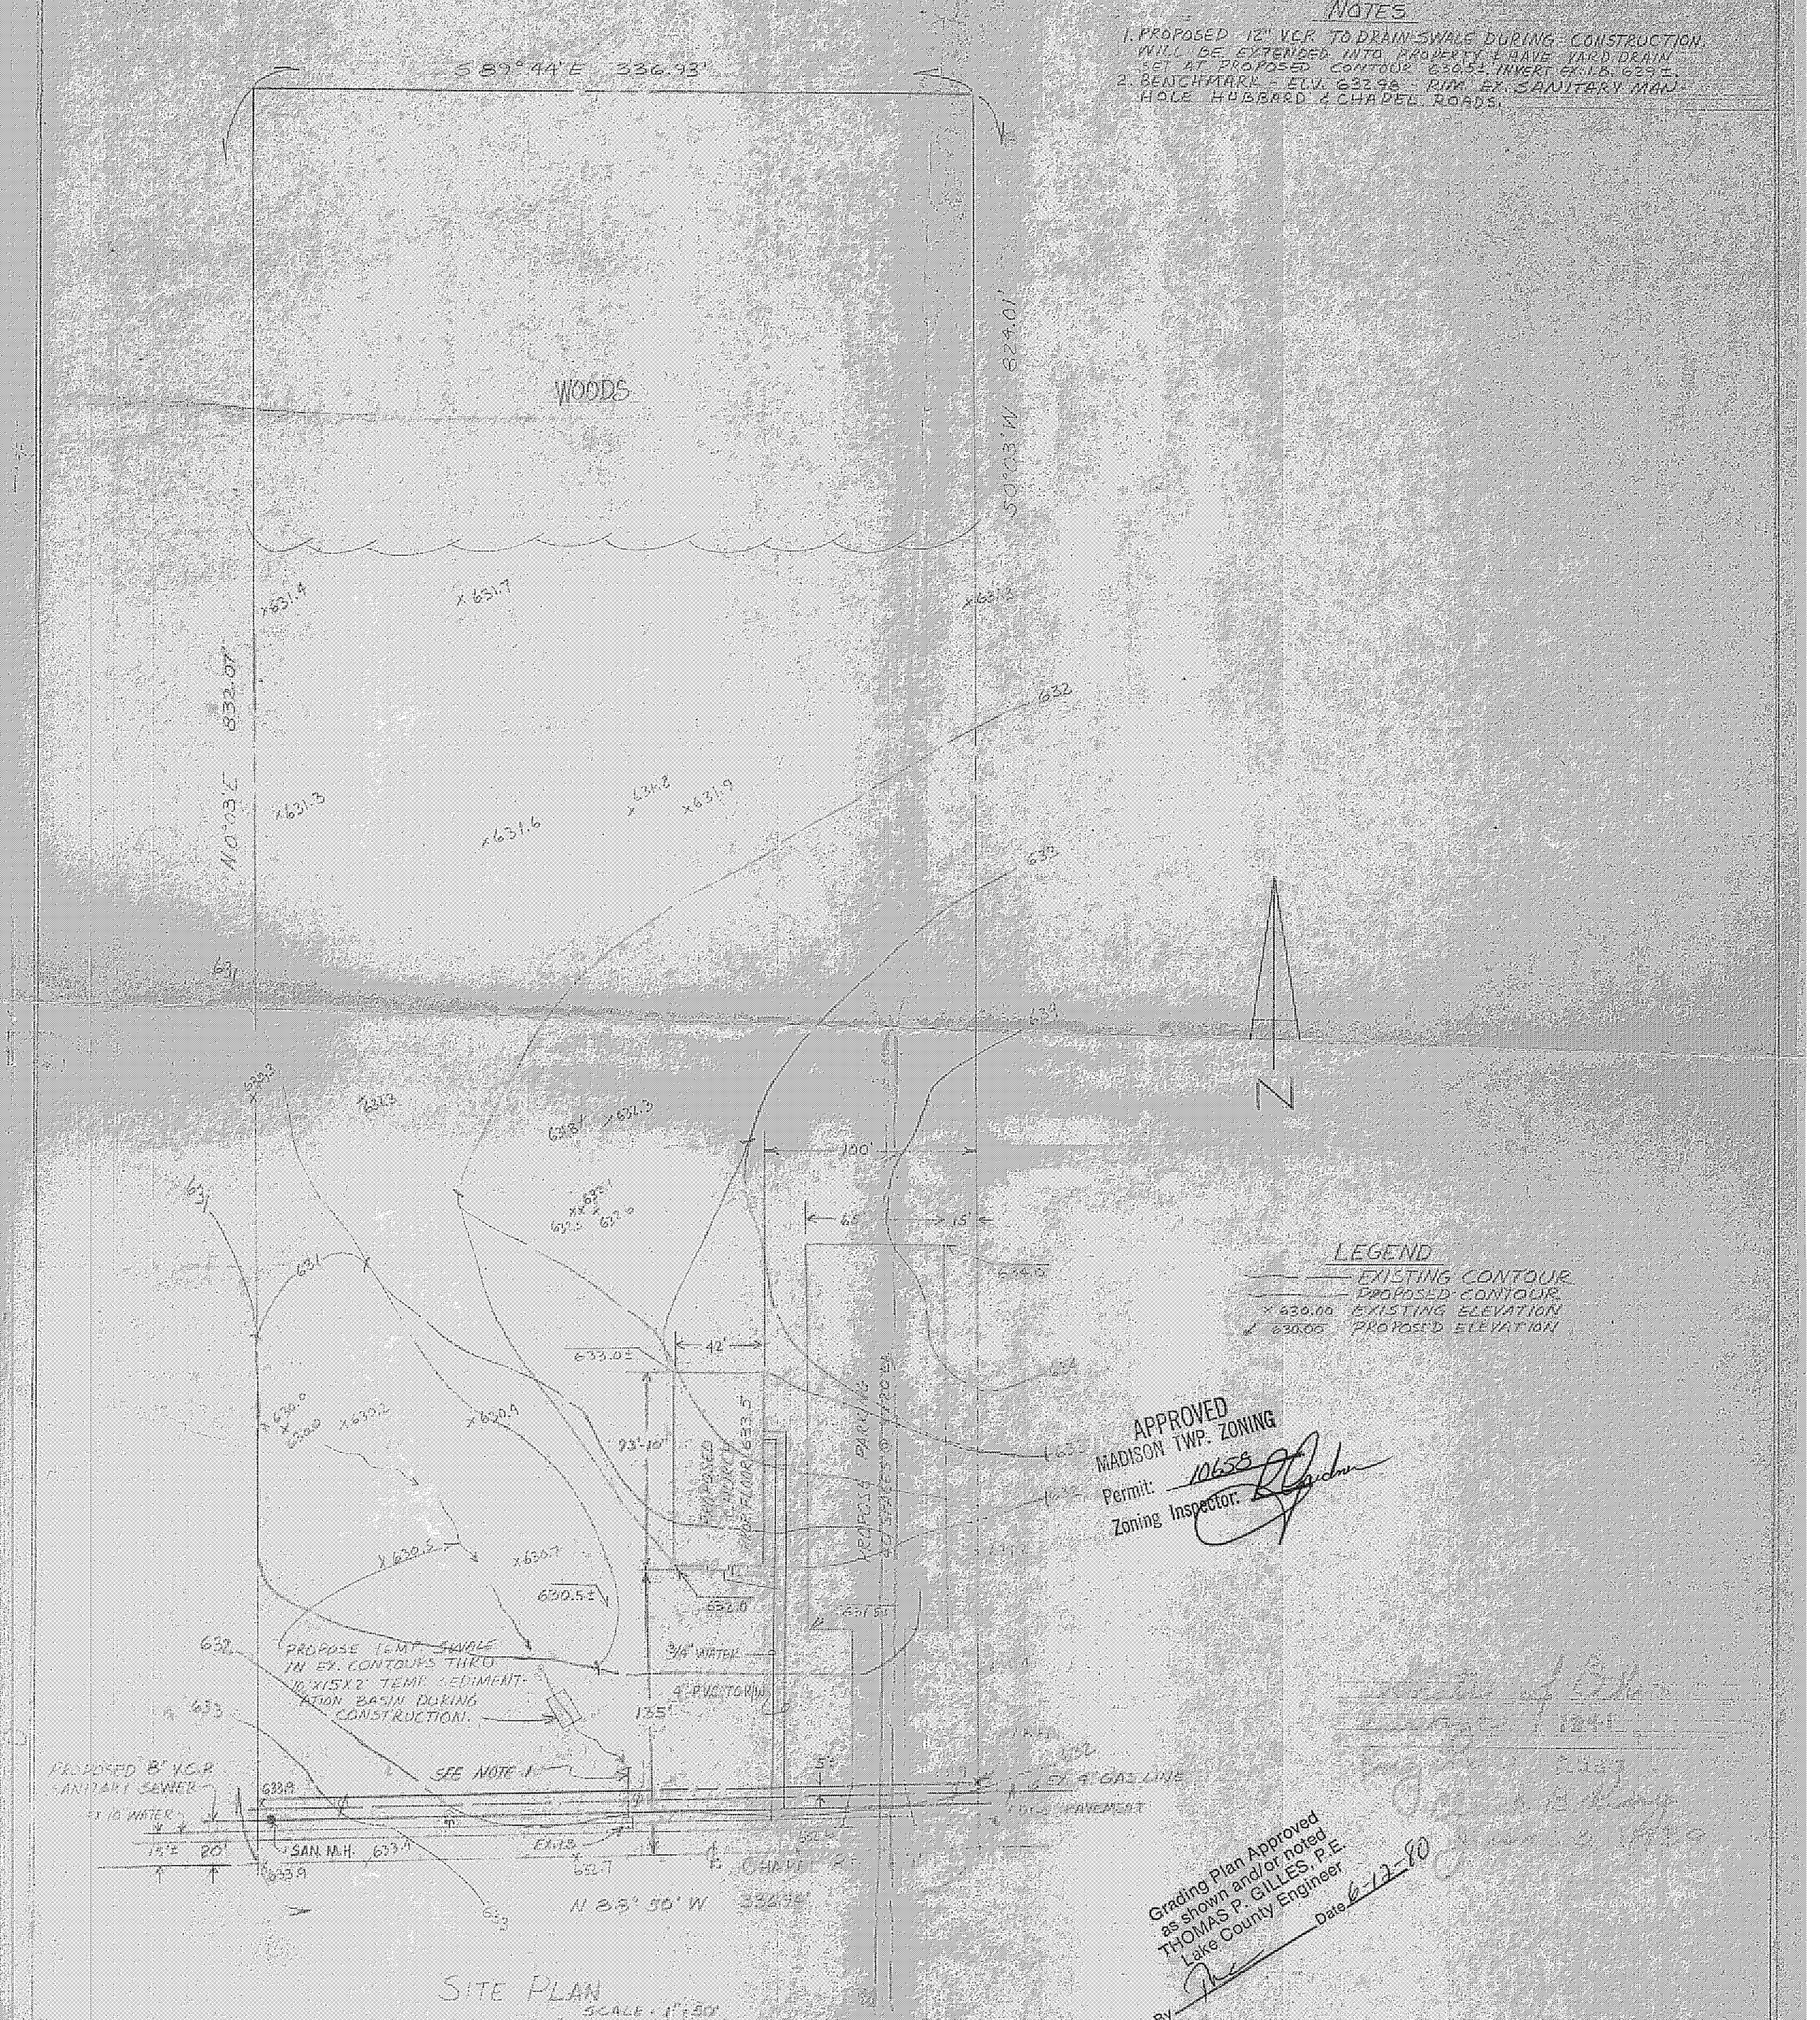

SITE PLAN
SCALE - 1" = 30'

APPROVED
MADISON TWP. ZONING
Permit: 10655
Zoning Inspector:

Grading Plan Approved as shown and/or noted
THOMAS P. GILLES, P.E.
Lake County Engineer
BY
Date 6-12-80

TOPO PROPOSED MADISON SOUTHERN BAPTIST CHURCH MADISON, OHIO	
DRAWN BY: W. HILL	DATE: MAY 31, 1980
SCALE: 1" = 30'	