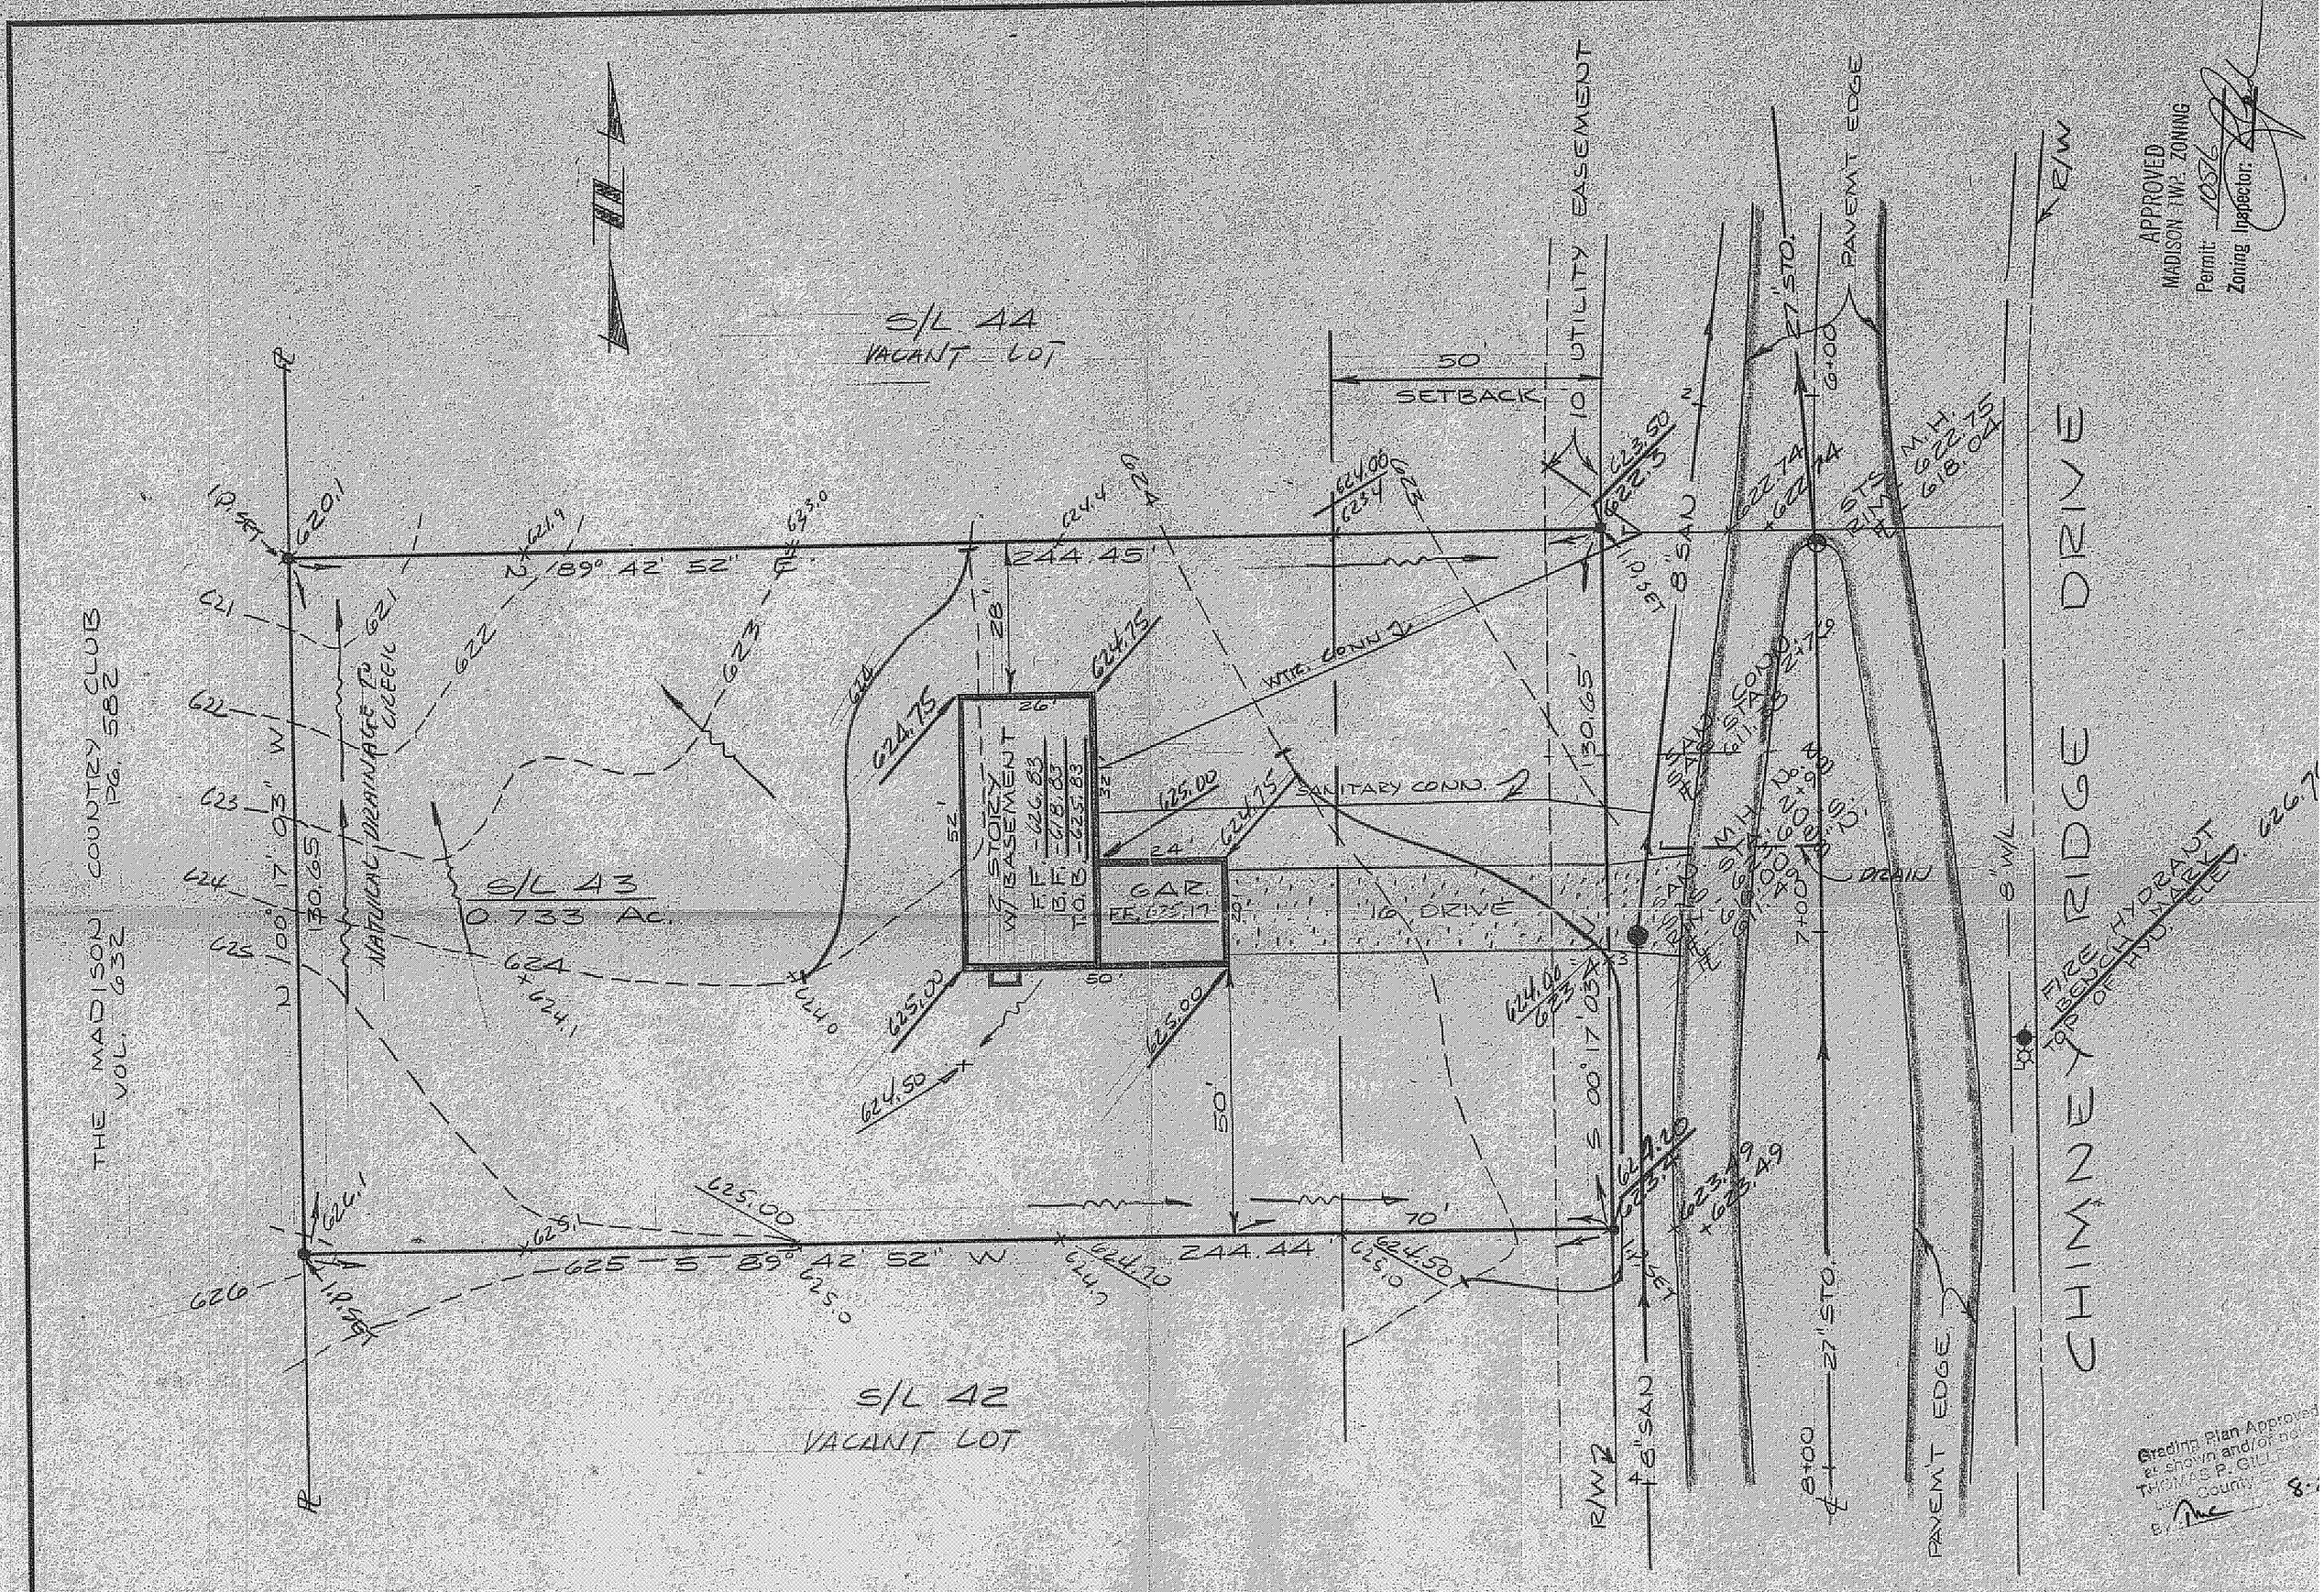

APPROVED
MADISON TWP. ZONING
Permit: 10576
Zoning Inspector:

Grading Plan Approved as shown and/or noted
THOMAS P. GILL
Lake County
By

NOTE: UNDERLINED ELEVATIONS ARE PROPOSED FINISHED GRADES.

F.F. = FINISH FLOOR
B.F. = BASEMENT FLOOR
T.O.B. = TOP OF BLOCK

DESIGN CERTIFICATION	AS BUILT CERTIFICATION
THIS PLAT WAS PREPARED BY ME, AND IS CORRECT TO THE BEST OF MY KNOWLEDGE AND BELIEF.	I HEREBY CERTIFY THAT THE CIRCLED GRADES ARE EXISTING FINISH GRADES CHECKED IN THE FIELD ON _____ AND THAT SURVEY IS CORRECT TO THE BEST OF MY KNOWLEDGE AND BELIEF.
REG. SURVEYOR NO.	REG. SURVEYOR NO.

SITE PLAN FOR
CASEMENT HOMES
SUBLOT No. 43 OF CHIMNEY RIDGE SUBD.
MADISON TOWNSHIP LAKE COUNTY OHIO

DATE AUG. 79
SCALE 1"=20'
DRAWN BY CG/PCD
CH'K'D BY
P.B. #371 PG. 84

COLPETZER · WOODS
CONSULTANTS, INC.
MENTOR, OHIO 44060

SHEET 1
CONTRACT 79-