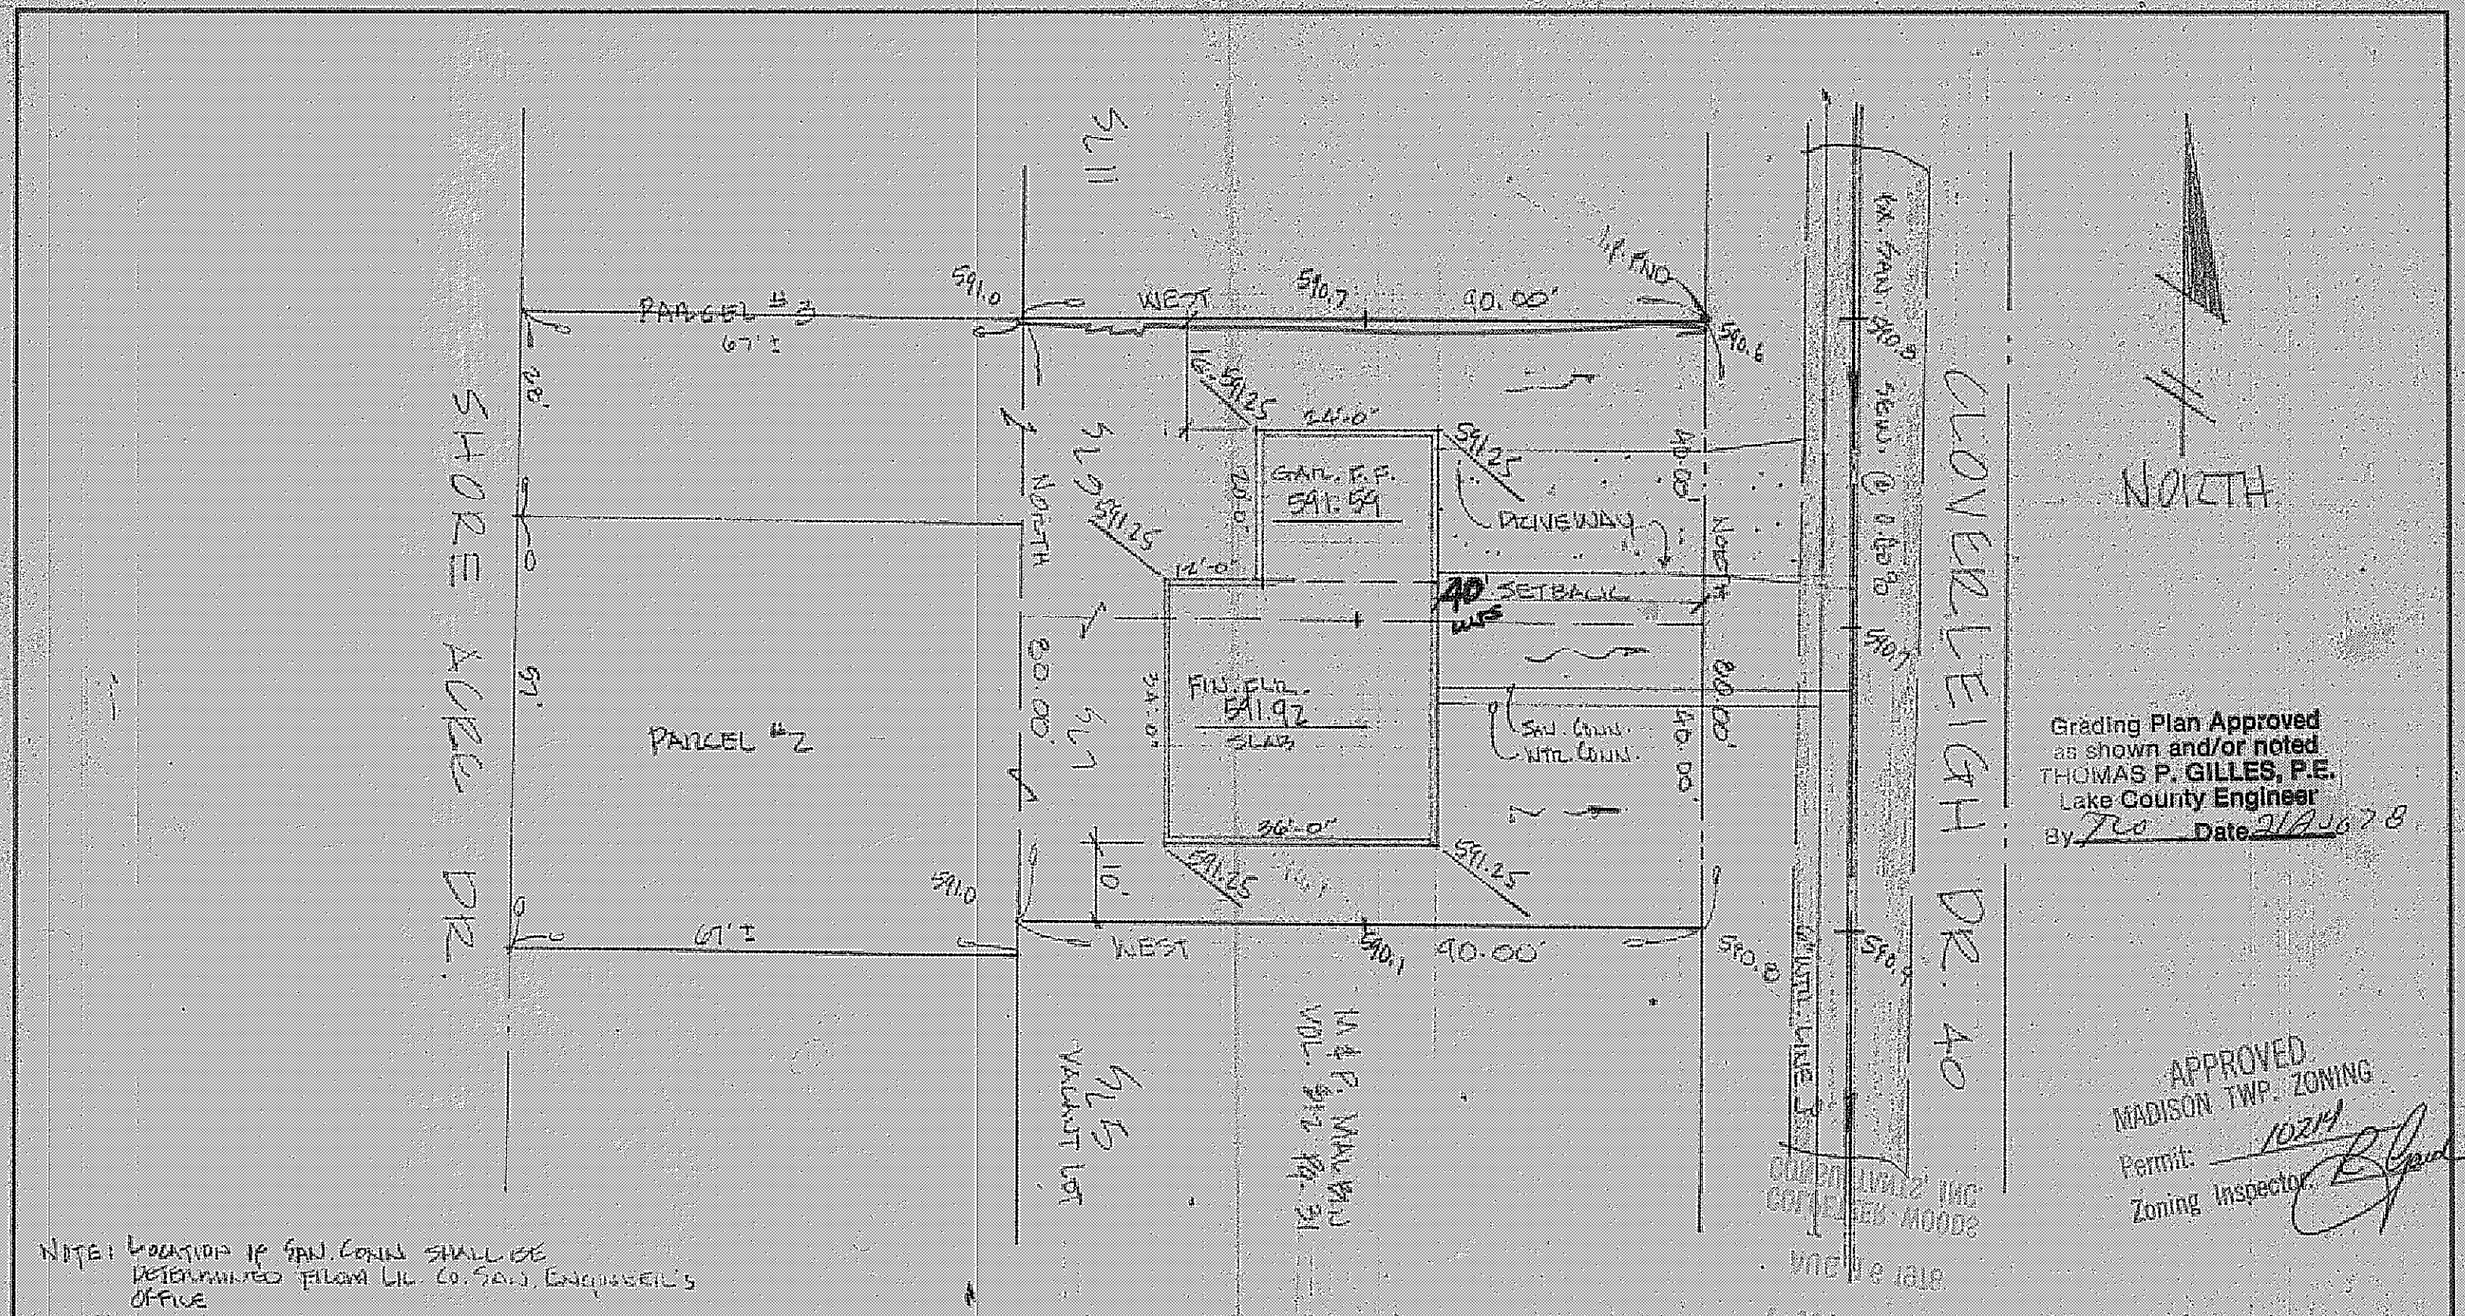

DESIGN CERTIFICATION

THIS PLAT WAS PREPARED BY ME, AND IS CORRECT TO THE BEST OF MY KNOWLEDGE AND BELIEF.

REG. SURVEYOR NO. 5116

AS BUILT CERTIFICATION

I HEREBY CERTIFY THAT THE CIRCLED GRADES ARE EXISTING FINISH GRADES CHECKED IN THE FIELD ON _____ AND THAT SURVEY IS CORRECT TO THE BEST OF MY KNOWLEDGE AND BELIEF.

REG. SURVEYOR NO. _____

COLPETZER · WOODS
CONSULTANTS, INC.
~~100 SOUTH STATE STREET~~ • ~~PAINESVILLE, OHIO 44077~~ • (216) 357-7569
9475 MENTOR AVE., MENTOR, OH.

DATE Aug. 15, 1978
SCALE 1" = 20
DRAWN BY CB
CHKD BY
JOB NO. 78-223
FB 334 PG 42

SITE PLAN FOR:
NORTHERN INDUSTRIES
BEING LOT NO. 749 IN THE CLOVERLEIGH BEACH SUBDIVISION AND PARCEL NO. 2 AND A PART OF PARCEL 3 IN THE SHORE ACRES ALLOTMENT IN THE TOWNSHIP OF MADISON, OHIO.