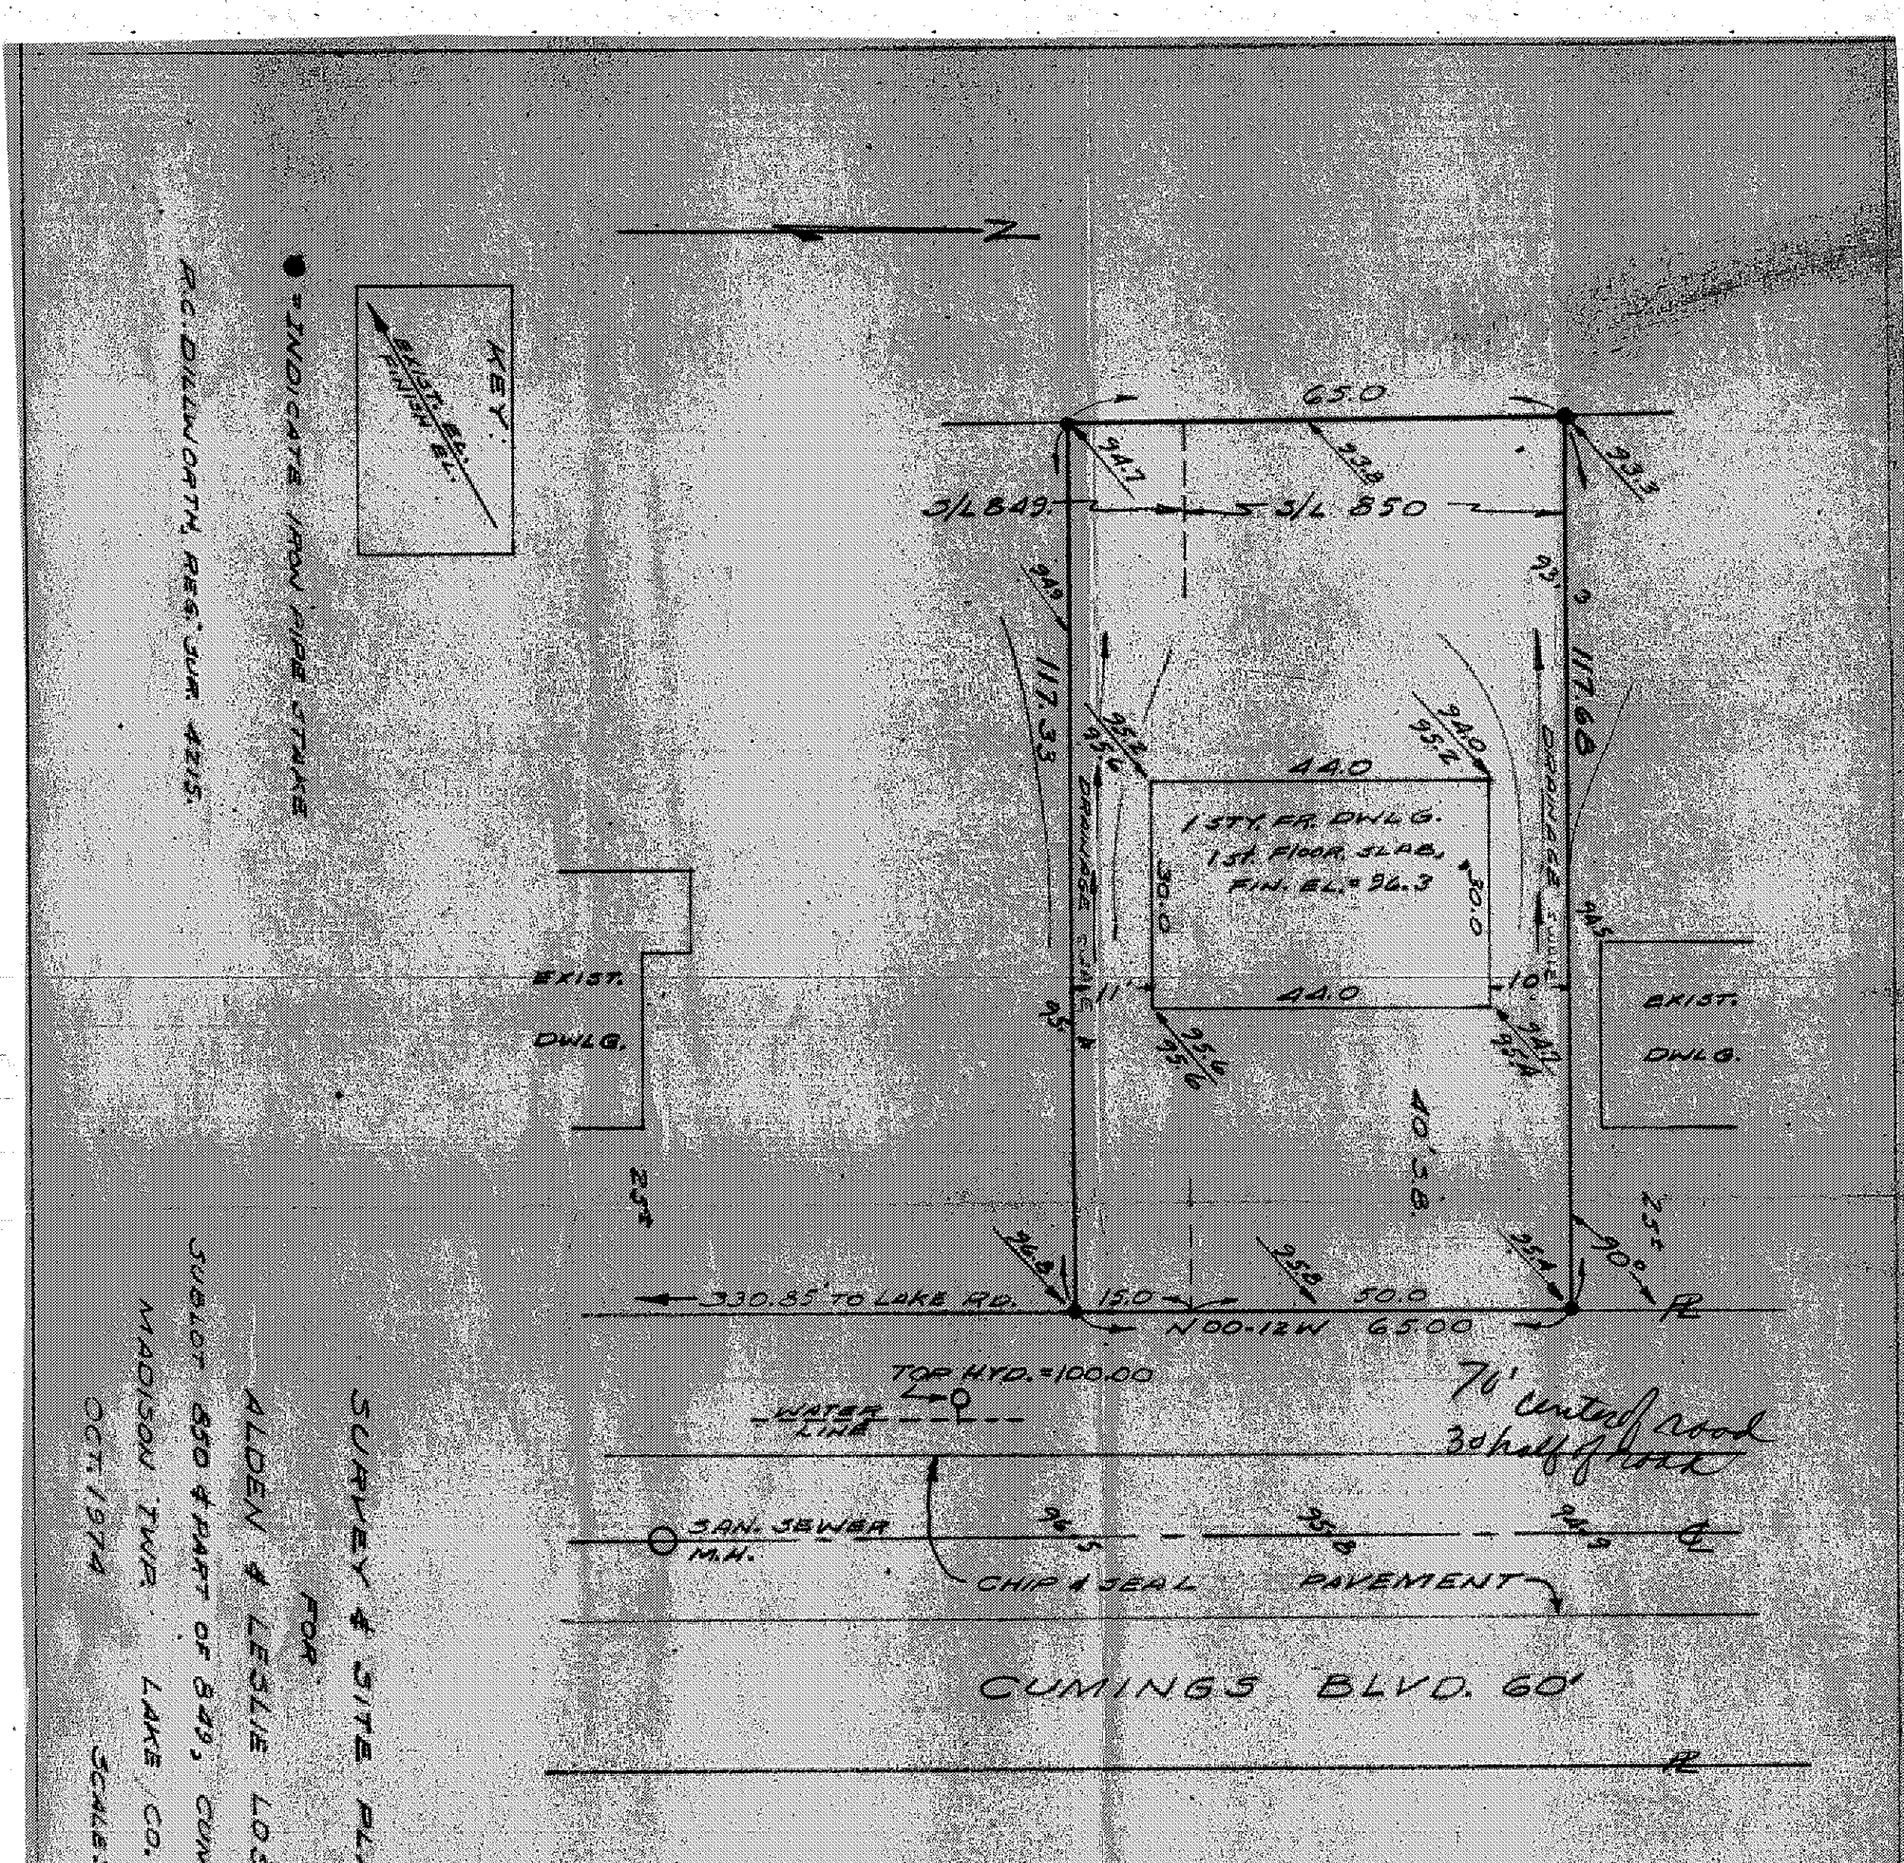

Grading Plan Approved
as shown and/or noted
THOMAS P. GILLES, P.E.
Lake County Engineer
By JWK Date 10-30-74

SURVEY & SITE PLAN
FOR
ALDEN & LESLIE LOSSING
SUBLOT 850 & PART OF 849, CUMINGS BEACH PARK
MADISON TWP. LAKE CO. OHIO
OCT. 1974 SCALE: 1" = 20'