SITE PLAN

OF SUBLOT 32 IN THE LAKESHORE FARMS SUBDIVISION Nº 1, AS RECORDED IN VOL. "X", PG. 17 LAKE COUNTY MAP RECORDS. AND LOCATED IN MADISON, OHIO.

for

MR. & MRS. RON BURKHOLDER

JULY, 1981

SCALE 1" = 30'

JOSEPH A. LEVSTEK, REGISTERED SURVEYOR NO. 4969

APPROVED
MADISON TWP. ZONING
Permit 10229
Zoning Inspector:

Grading Plan Approved
as shown and/or noted
THOMAS P. GILLES, P.E.
Lake County Engineer
By _____ Date 7-24-81

STATE OF OHIO
JOSEPH A. LEVSTEK 4969
REGISTERED SURVEYOR

LEGEND
— — — = EXISTING GRADE
——— = PROPOSED GRADE

636.50 = PROPOSED GR.
636.5 = EXISTING GR.

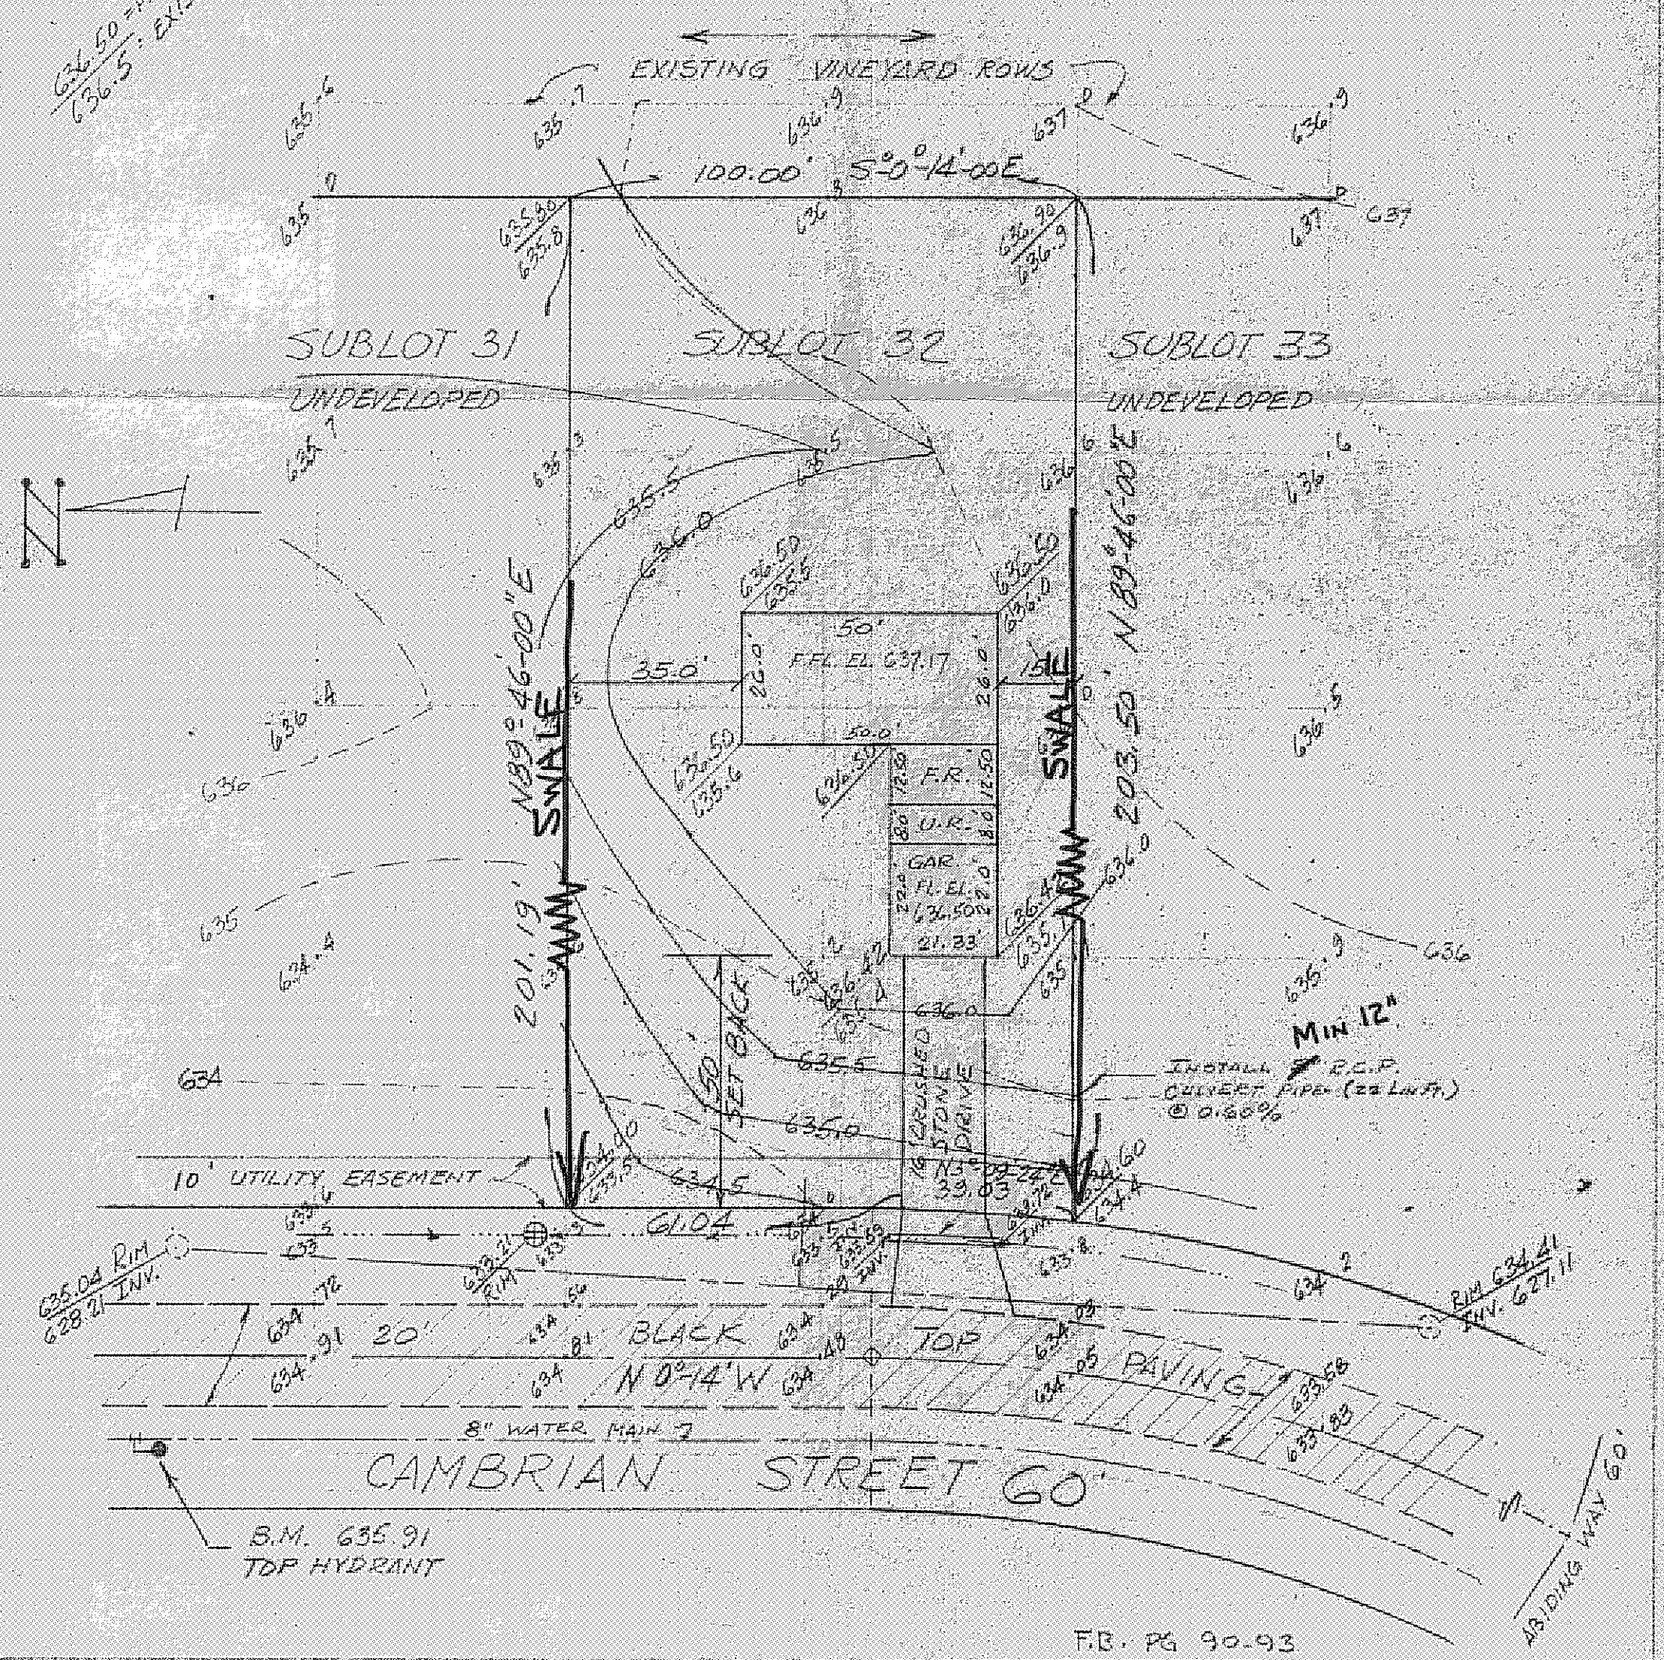

F.B. PG 90-93