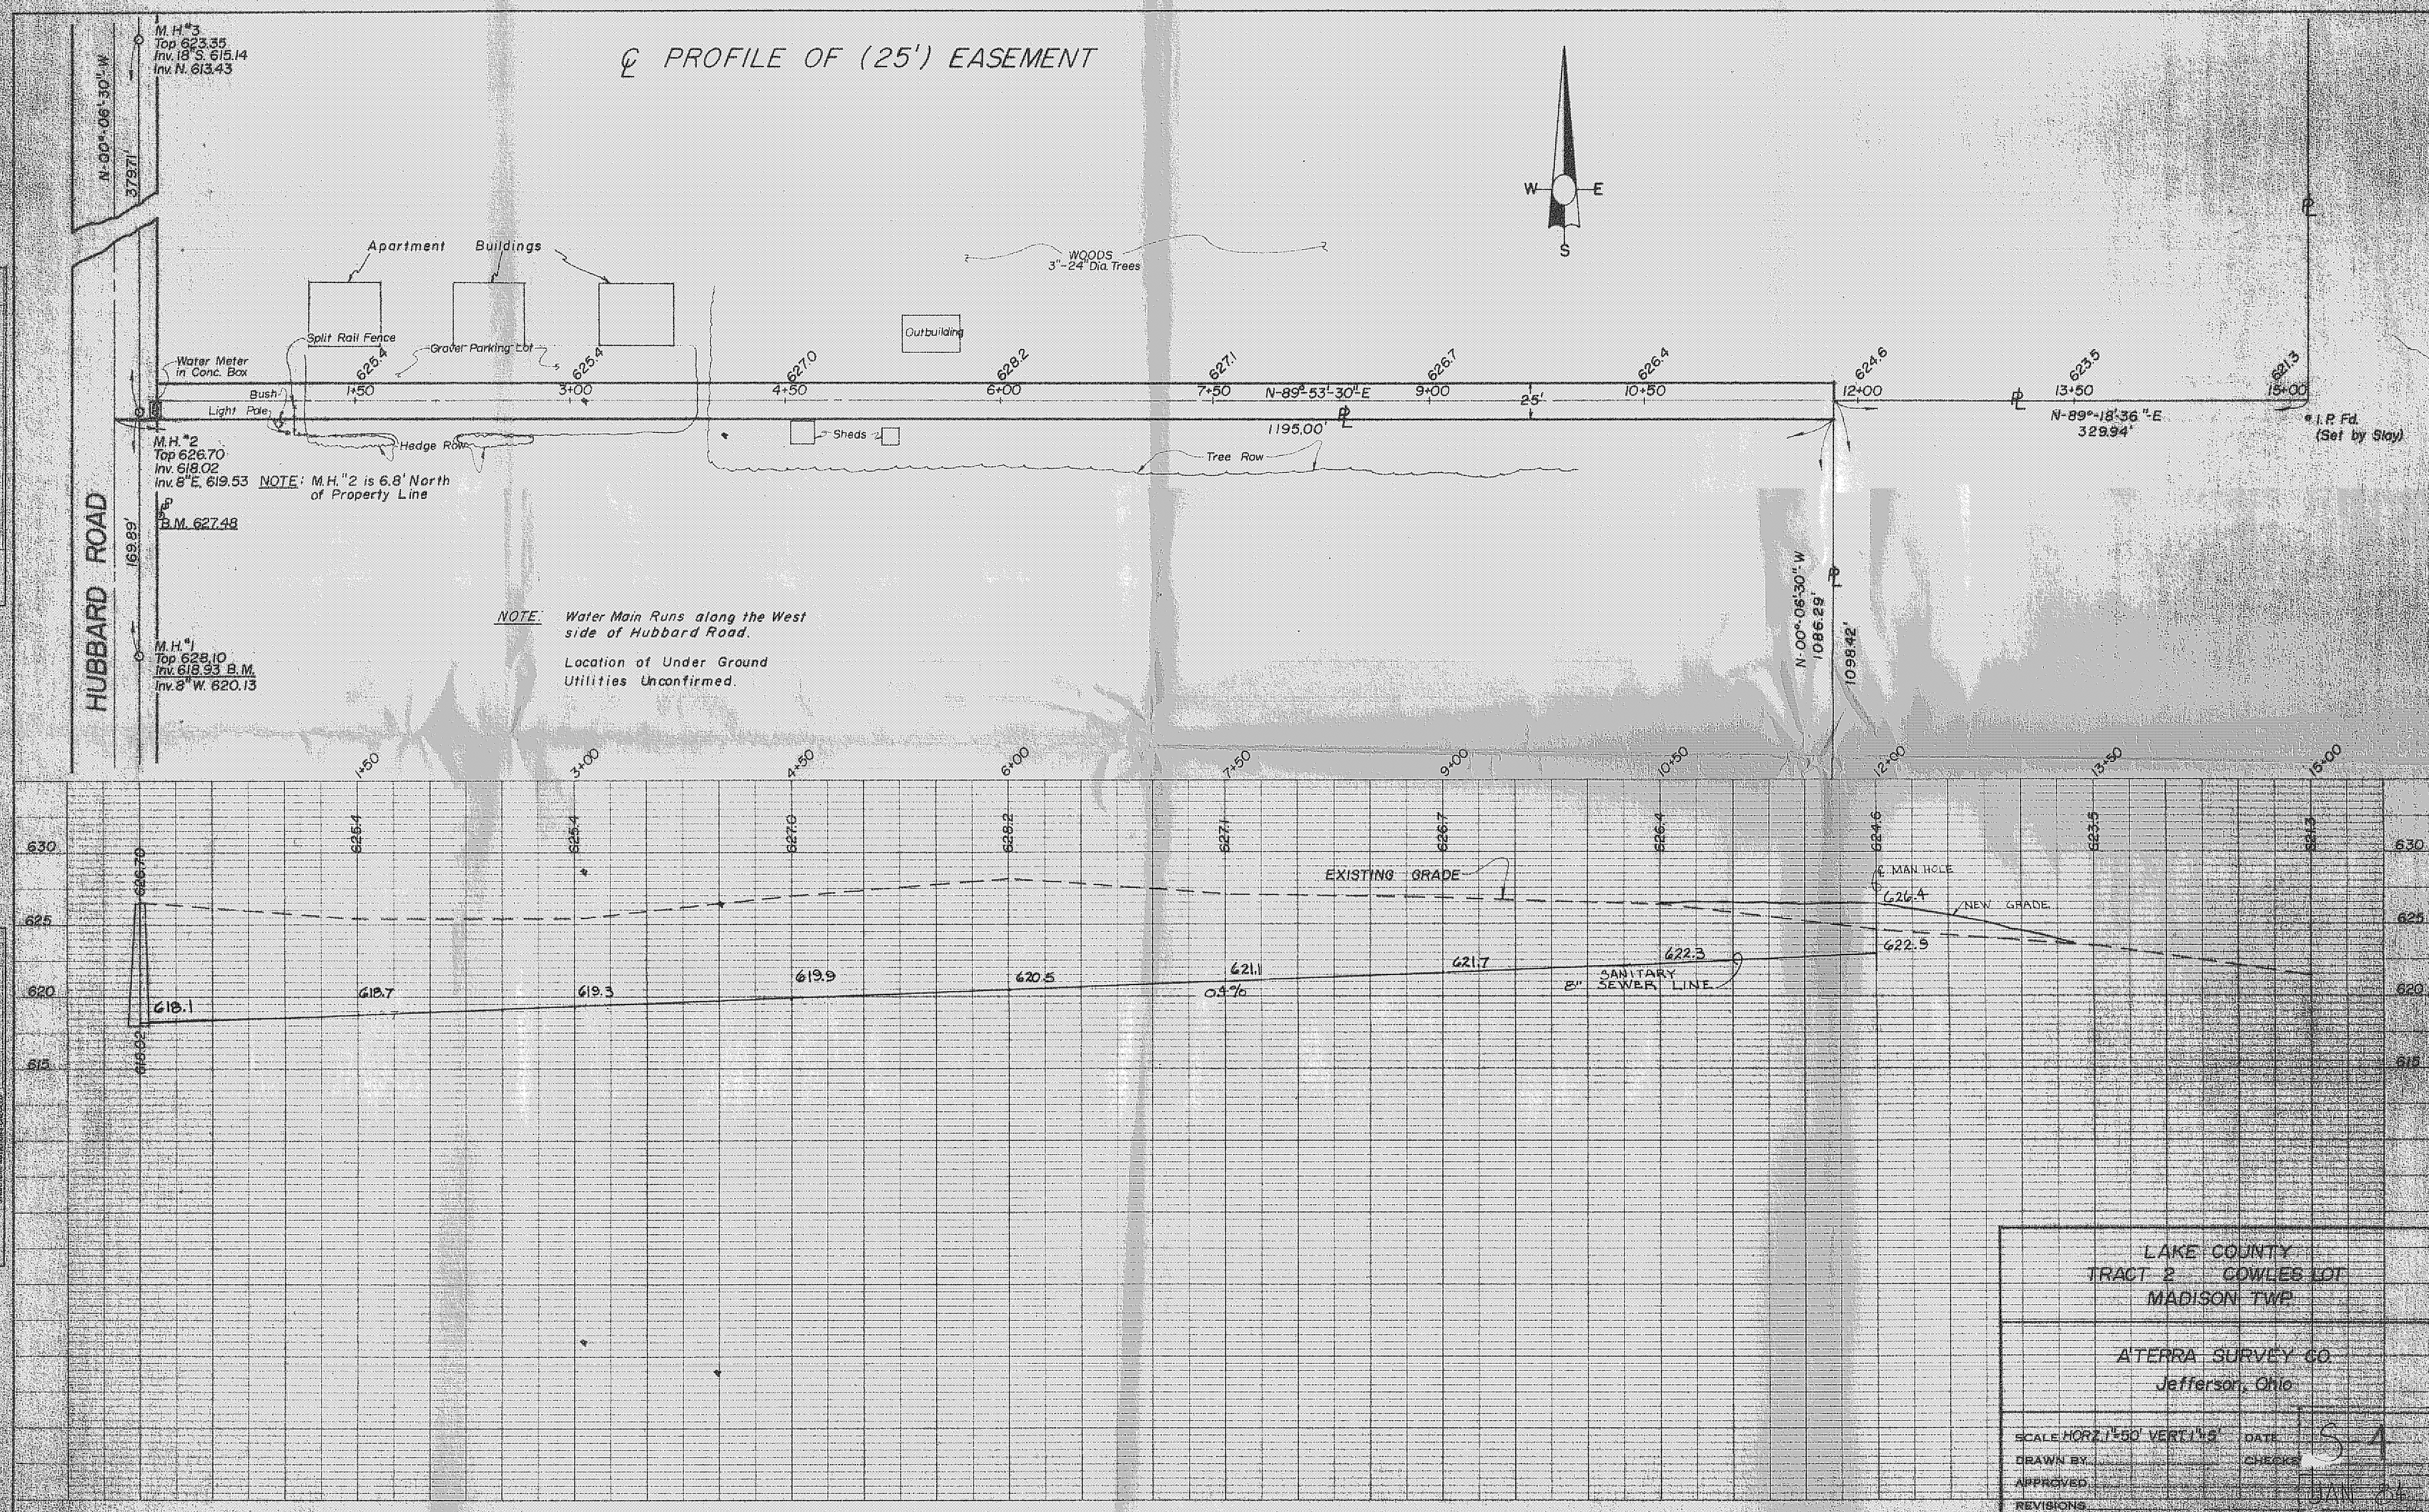

℄ PROFILE OF (25') EASEMENT
M.H.#3
Top 623.35
Inv. 18" S. 615.14
Inv. N. 613.43
N-00°-06'-30" W
379.71'
Apartment Buildings
WOODS
3"-24" Dia. Trees
Outbuilding
Split Rail Fence
Gravel Parking Lot
Water Meter in Conc. Box
Bush
Light Pole
Hedge Row
Sheds
Tree Row
625.4
625.4
627.0
628.2
627.1
626.7
626.4
624.6
623.5
621.3
1+50
3+00
4+50
6+00
7+50
9+00
10+50
12+00
13+50
15+00
N-89°-53'-30"-E
25'
1195.00'
N-89°-18'-36"-E
329.94'
I.P. Fd.
(Set by Slay)
M.H.#2
Top 626.70
Inv. 618.02
Inv. 8" E. 619.53
NOTE: M.H."2 is 6.8' North of Property Line
B.M. 627.48
169.89'
HUBBARD ROAD
M.H.#1
Top 628.10
Inv. 618.93 B.M.
Inv. 8" W. 620.13
NOTE: Water Main Runs along the West side of Hubbard Road.
Location of Under Ground Utilities Unconfirmed.
N-00°-06'-30" W
1086.29'
1098.42'
W
E
S
630
625
620
615
626.70
618.02
618.1
618.7
619.3
619.9
620.5
621.1
621.7
622.3
622.9
626.4
EXISTING GRADE
℄ MAN HOLE
NEW GRADE
SANITARY
8" SEWER LINE
0.4%
LAKE COUNTY
TRACT 2 COWLES LOT
MADISON TWP.
A'TERRA SURVEY CO.
Jefferson, Ohio
SCALE HORZ. 1"=50' VERT. 1"=5'
DATE
DRAWN BY
CHECKED
APPROVED
REVISIONS
JAN 84