SITE PLAN
FOR
JOE KOWSLOWSKI
BEING SUBLOT NO. 24 OF THE
CHIMNEY RIDGE SUB'D. TOWNSHIP
OF MADISON, LAKE COUNTY, OHIO

APPROVED
MADISON TWP. ZONING
Permit: 12443
Zoning Inspector: CTOBul
FEB. 7 1989

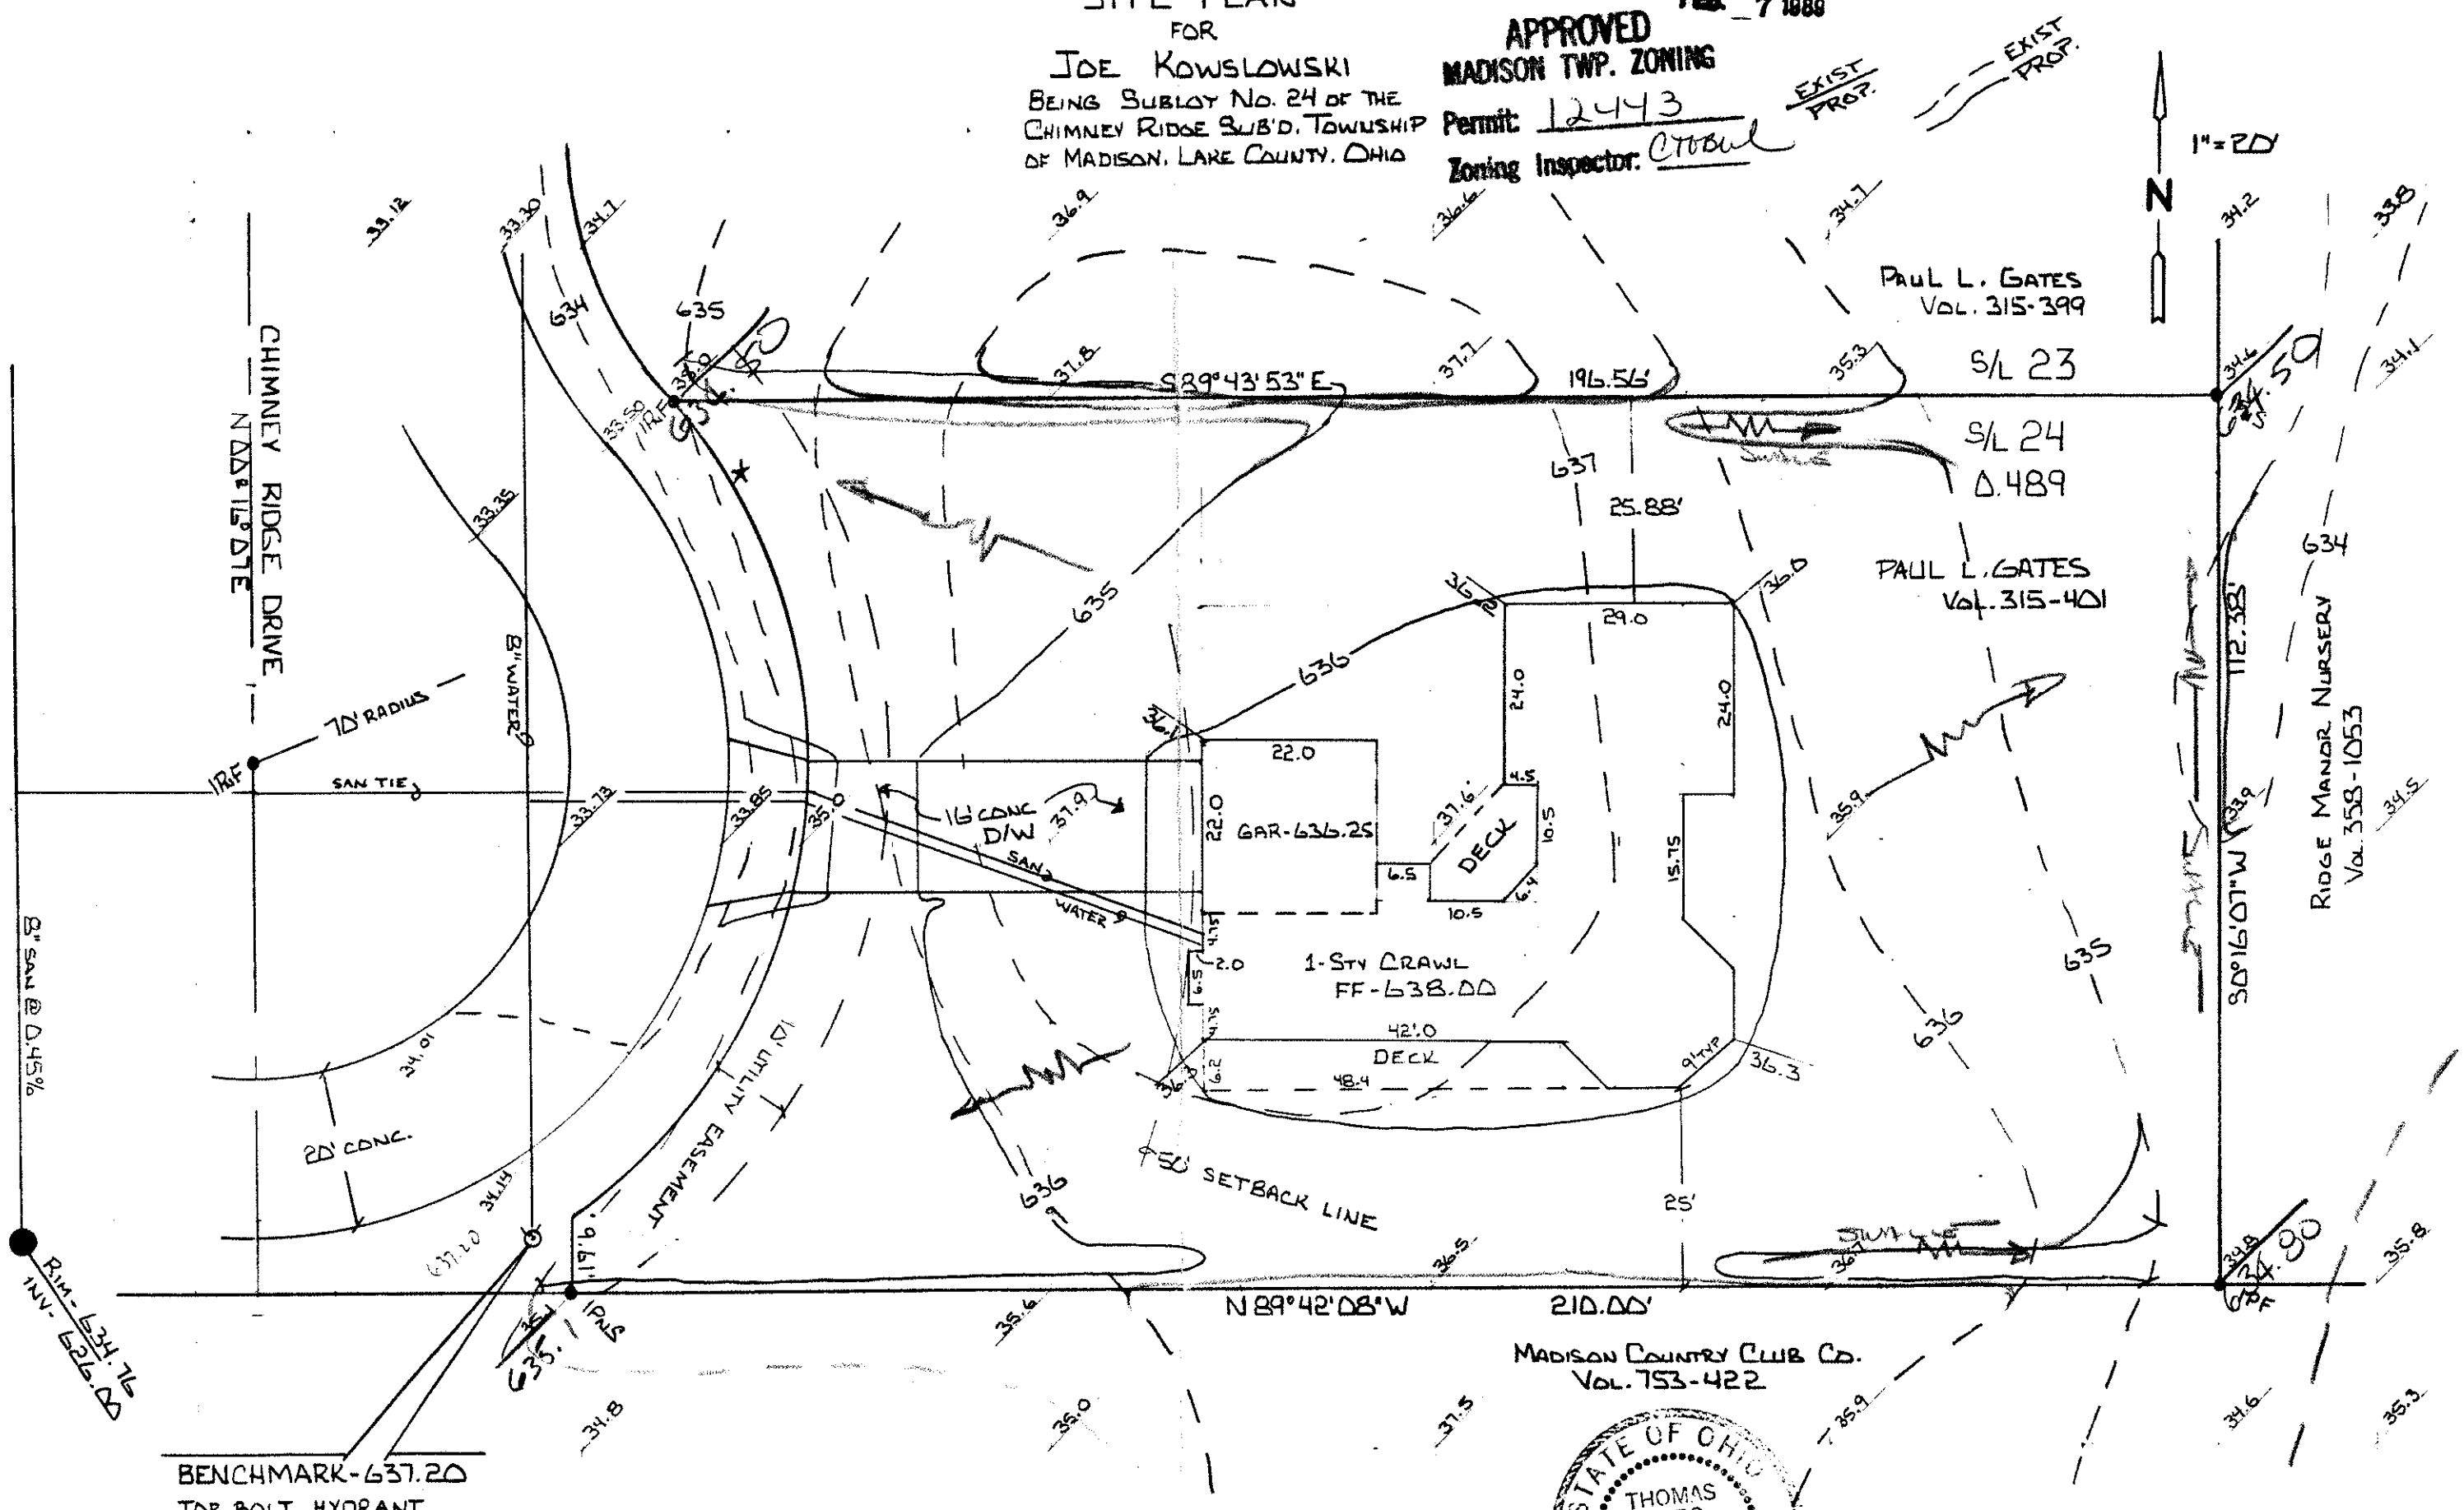

STATE OF OHIO
THOMAS MARC COFFMAN
6857
REGISTERED SURVEYOR

VILLAGE SURVEYING CO.
202 THIRD ST., FAIRPORT HBR., OH 44077
216 (357-1359)

THIS PLAT WAS PREPARED BY ME AND IS ACCURATE TO THE BEST OF MY KNOWLEDGE AND BELIEF.
Thomas M. Coffman P.S.