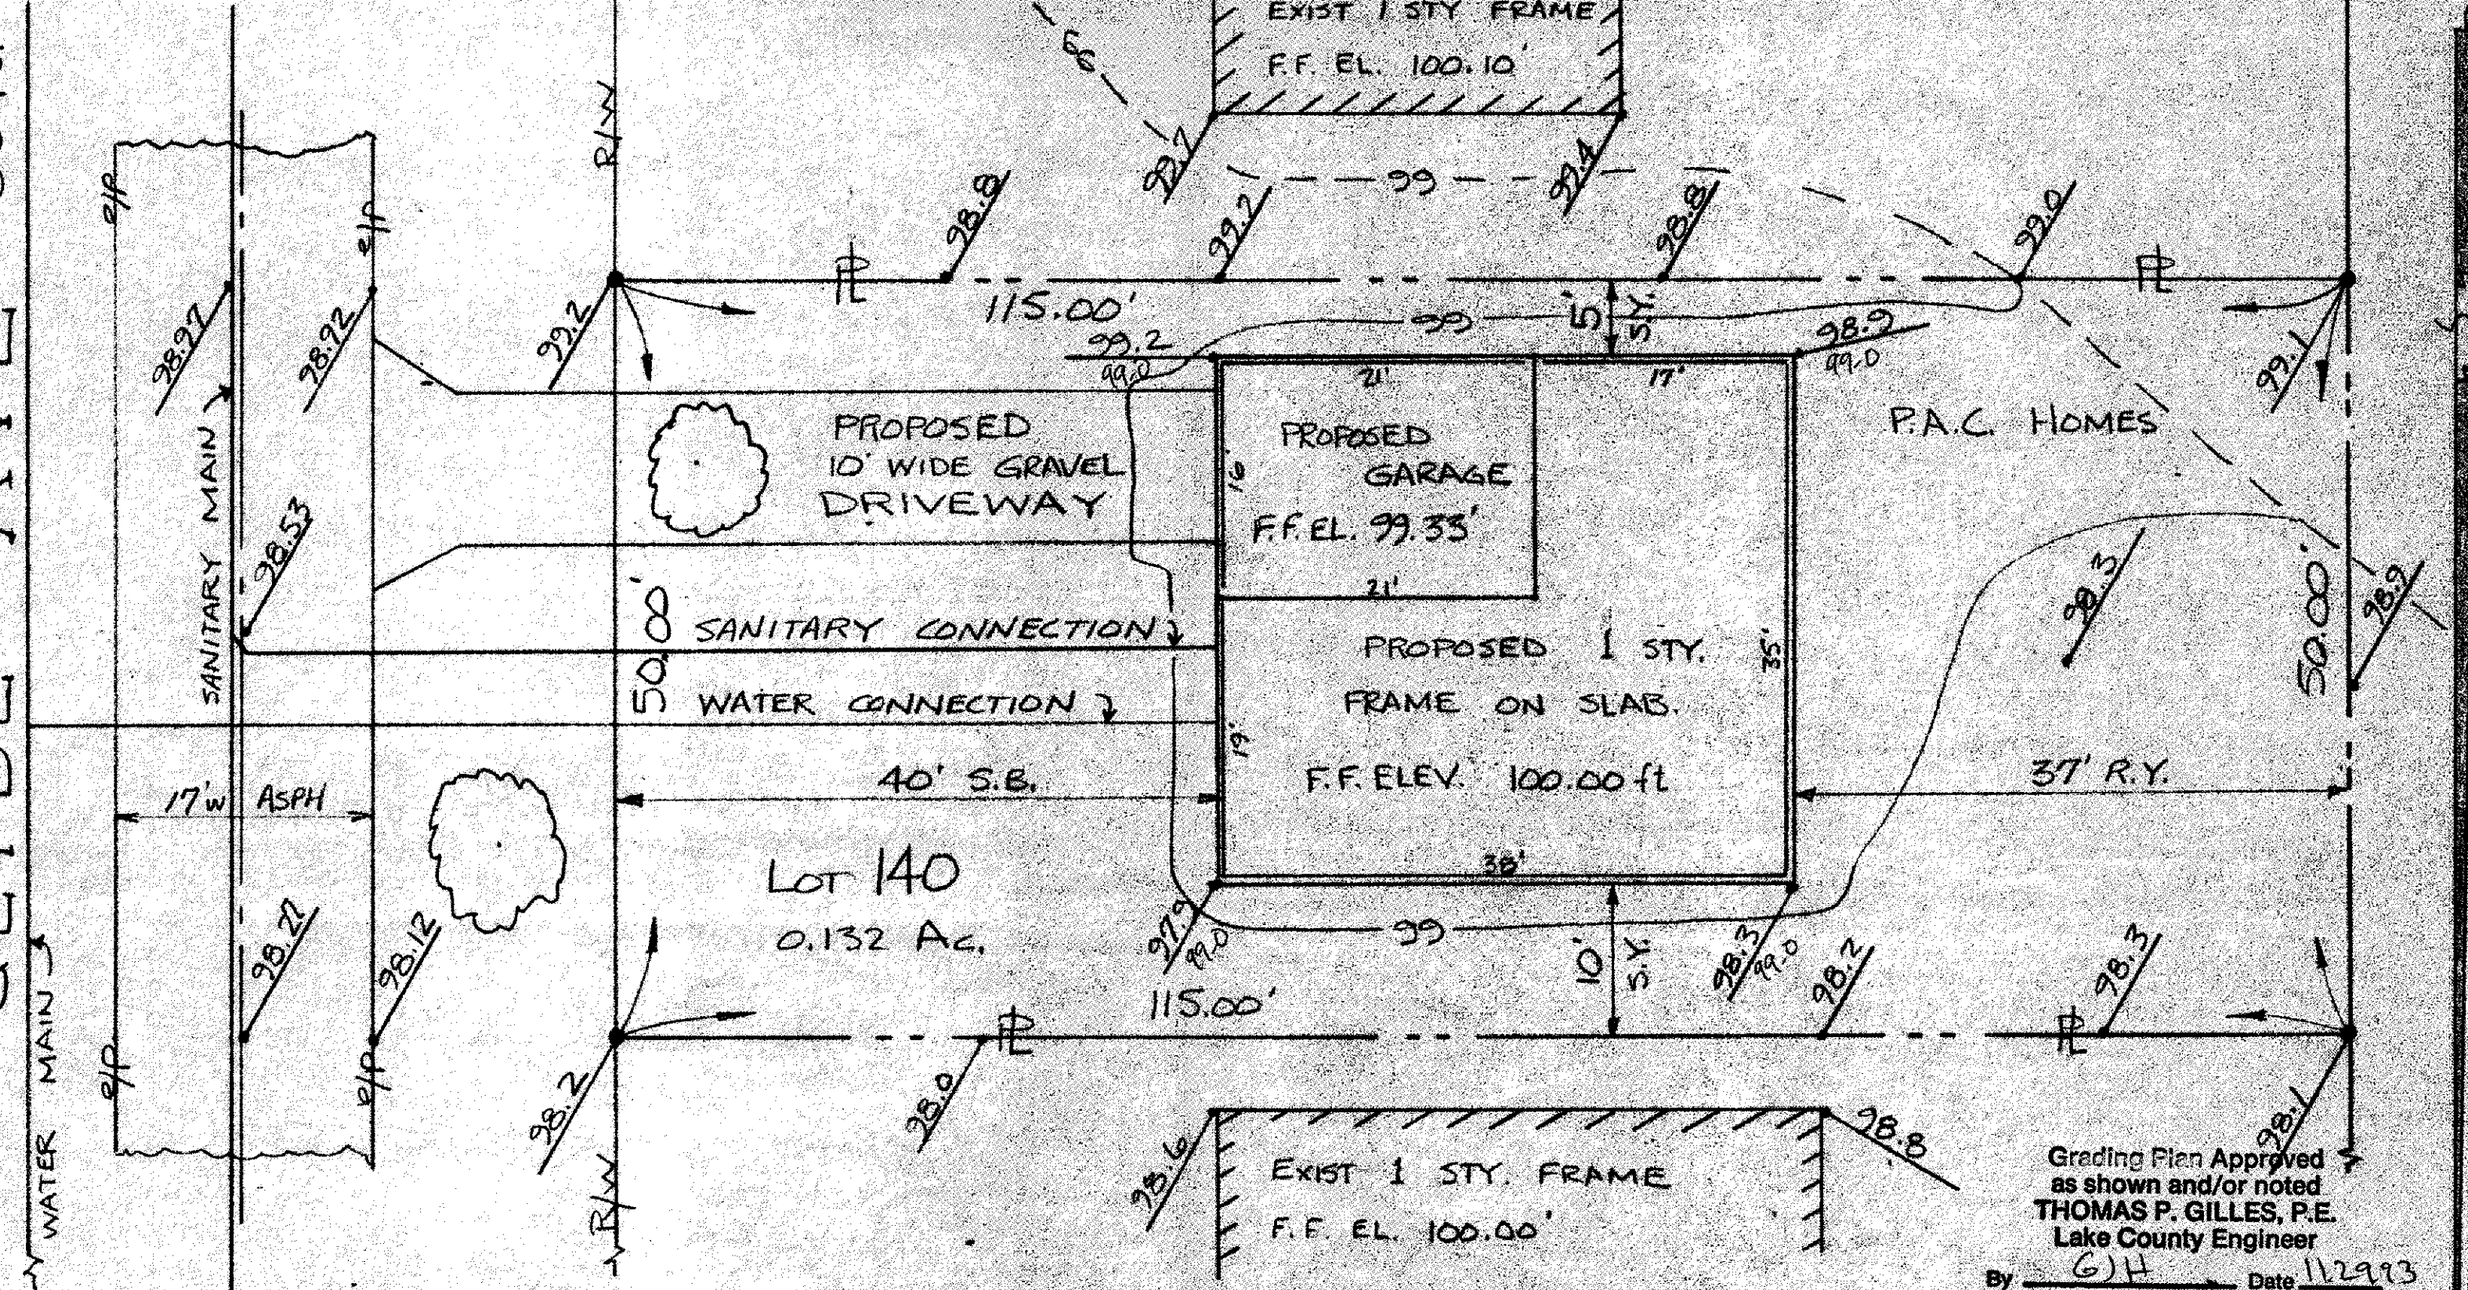

16 SEPT 1993

SCALE 1" = 10 ft.

JIM PETER LAND SURVEY
4759 CROSBY-COOK RD.
ROME, OHIO 44085

JM Peter

SITE PLAN FOR P.A.C. HOMES

S/L 140 MADISON GOLF LAKELANDS SUBD.

MADISON TOWNSHIP, LAKE COUNTY, OHIO

APPROVED MADISON TWP. ZONING
Permit 13989
Zoning Inspector
NOV. 24 1993

DWG 930906