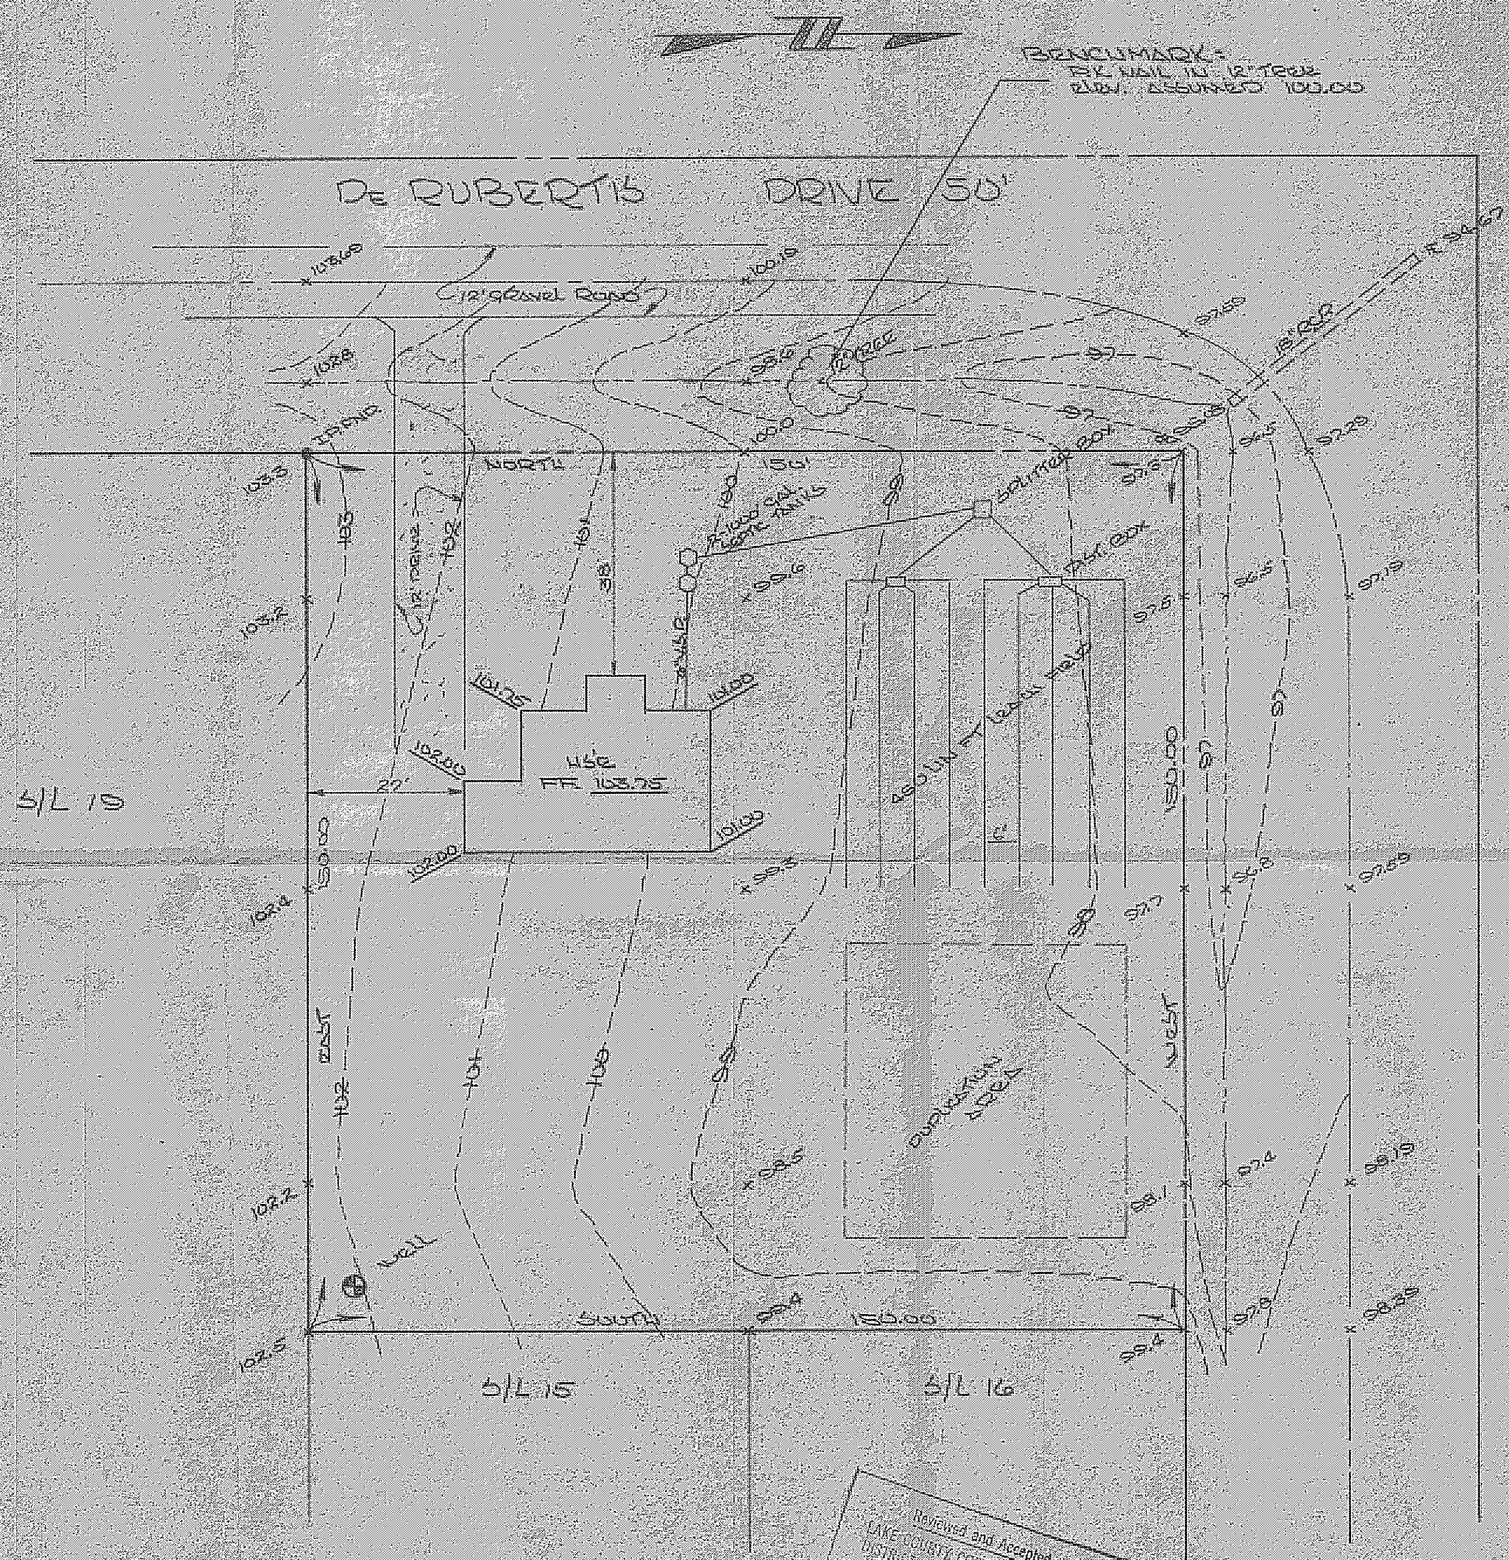

APPROVED
MADISON TWP. ZONING
Permit: 9779
Zoning Inspector: RLB

Grading Plan Approved
as shown and/or noted
THOMAS P. GILLES, P.E.
Lake County Engineer
By JWK Date 3-31-77

Reviewed and Accepted
LAKE COUNTY COMBINED GENERAL
DISTRICT DEPARTMENT OF HEALTH
Date 3-25-77
FRED [illegible], M.D.
Health Commissioner
By [illegible]

DESIGN CERTIFICATION

THIS PLAT WAS PREPARED BY ME AND IS CORRECT TO THE BEST OF MY KNOWLEDGE AND BELIEF.

[signature]

REG. SURVEYOR NO. 4785

AS BUILT CERTIFICATION

I HEREBY CERTIFY THAT THE CIRCLED GRADES ARE EXISTING FINISH GRADES CHECKED IN THE FIELD ON _____ AND THAT SURVEY IS CORRECT TO THE BEST OF MY KNOWLEDGE AND BELIEF

REG. SURVEYOR NO.

SITE PLAN
FOR
JOE DERUBERTIS
S/L 17 & 18 IN DERUBERTIS SUBDIVISION
LOT 2 - TRACT 3 MADISON TOWNSHIP, LAKE COUNTY, OHIO

DATE MAR '77 SCALE 1"=20' DRAWN BY DEA CH'K'D BY [illegible] F.B.# 258 PG. 122	**Colpetzer • Woods Consultants, Inc.** CONSULTING ENGINEERS AND SURVEYORS PAINESVILLE, OHIO 44077	SHEET 1 CONTRACT 77-[illegible]