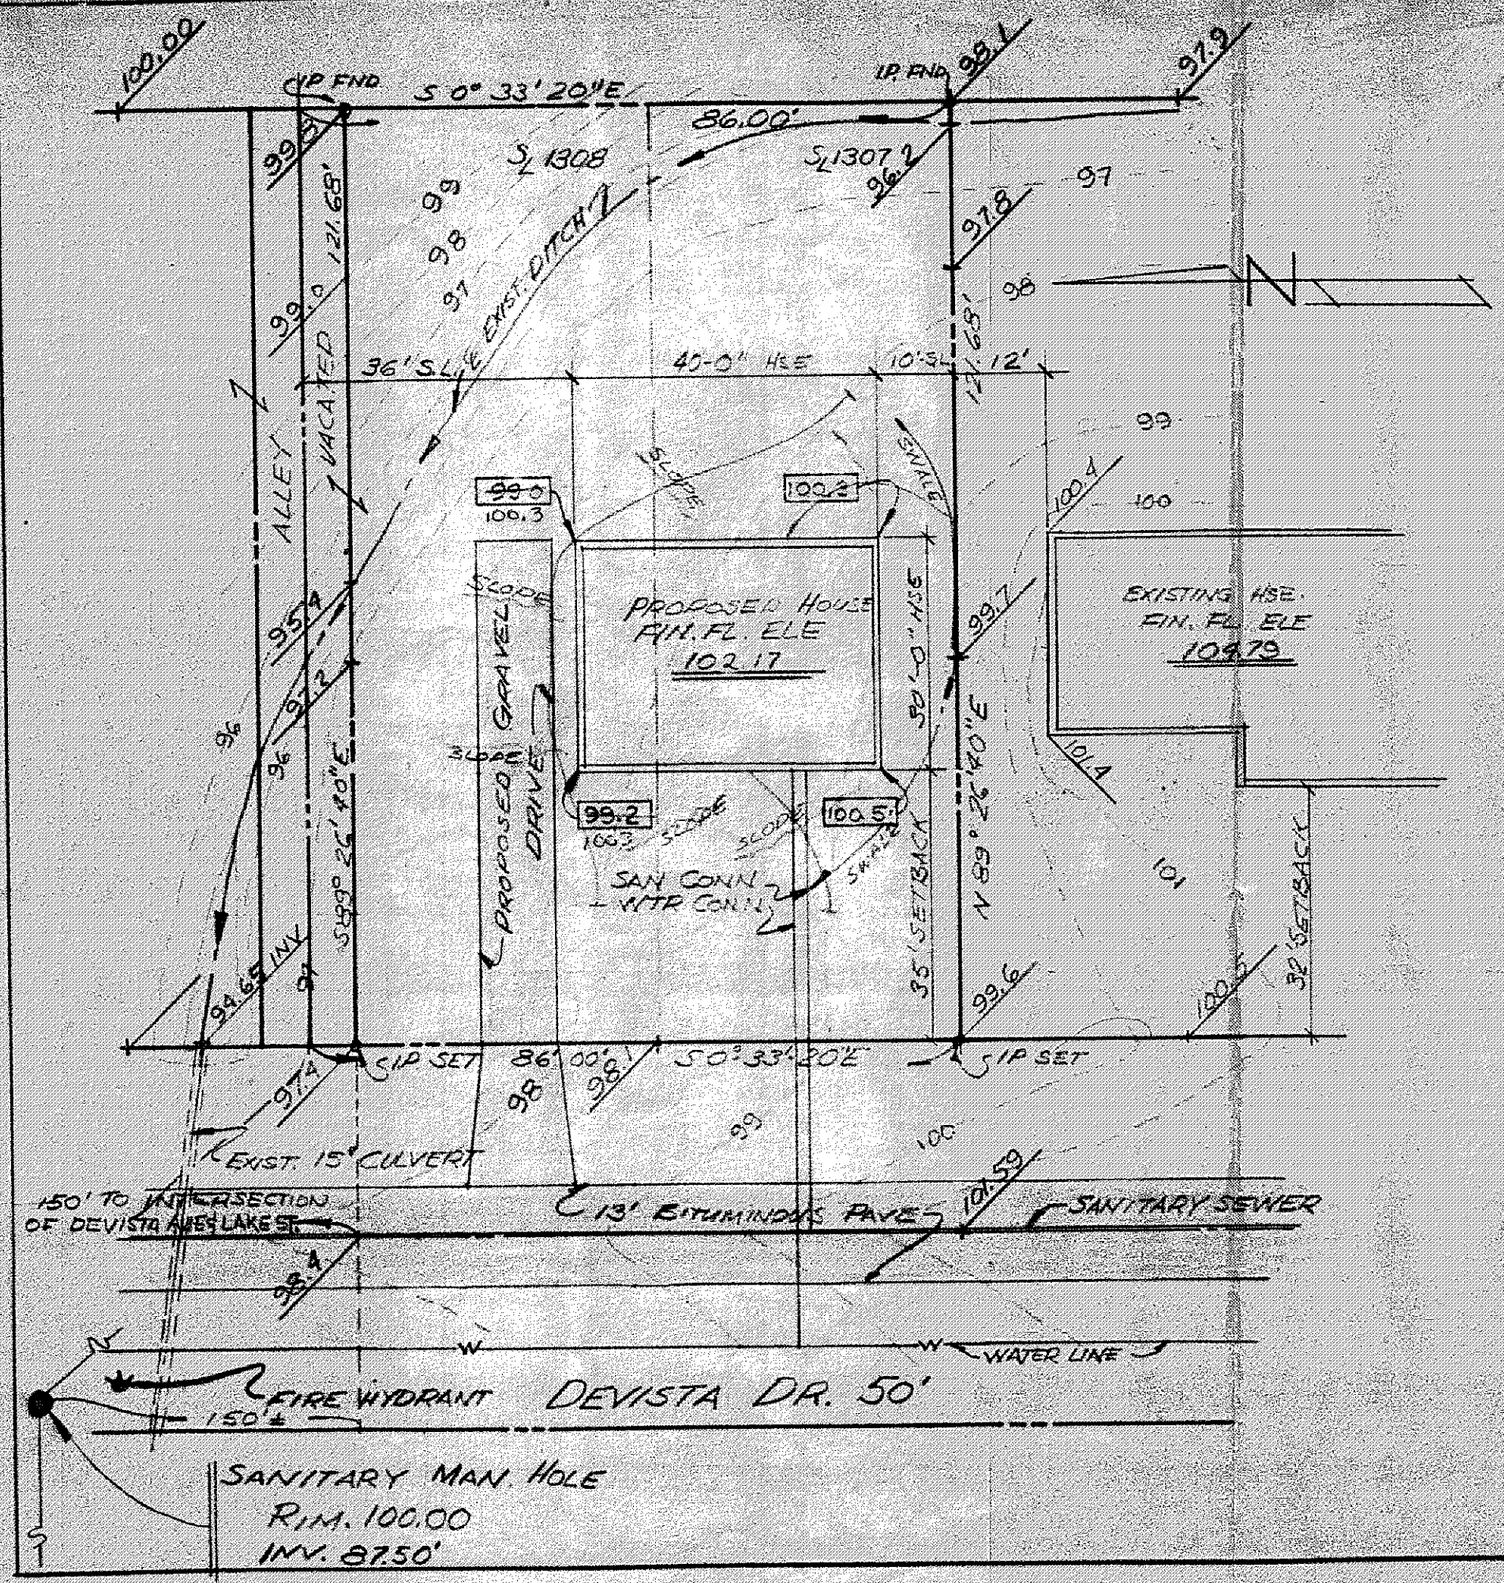

SITE PLAN FOR:

PAC HOMES
2736 NORTH RIDGE ROAD
PAINESVILLE, OHIO

BEING COMBINED SUBLOTS NO'S 1307 & 1308 IN THE CUMINGS BEACH PARK SUBDIVISION IN MADISON TOWNSHIP, OHIO.

PREPARED BY:

WM. R. GRAY ASSOC. INC.
7547 MENTOR AVENUE
MENTOR, OHIO.

DATE: SEPT. 17, 1976 SCALE 1"=20'

CERTIFICATION

I HEREBY CERTIFY THAT THIS PLAT IS CORRECT TO THE BEST OF MY KNOWLEDGE.

BY Wm. R. Gray
WM. R. GRAY REG. SURV. #2752

STATE OF OHIO
WM. R. GRAY
2752
REGISTERED
PROFESSIONAL SURVEYOR

Grading Plan Approved as shown and/or noted
THOMAS P. GILLES, P.E.
Lake County Engineer
By JWR Date 9-20-76