SIITE PLAN HIGHSIDE MECHANICAL
SUBLOT 121 SUBLOT 122 MADISON BEACH SUBDIVISION
VOL. F - PG. 47 MADISON TWP.

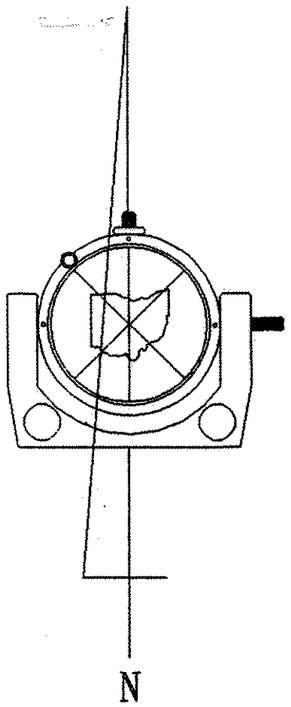

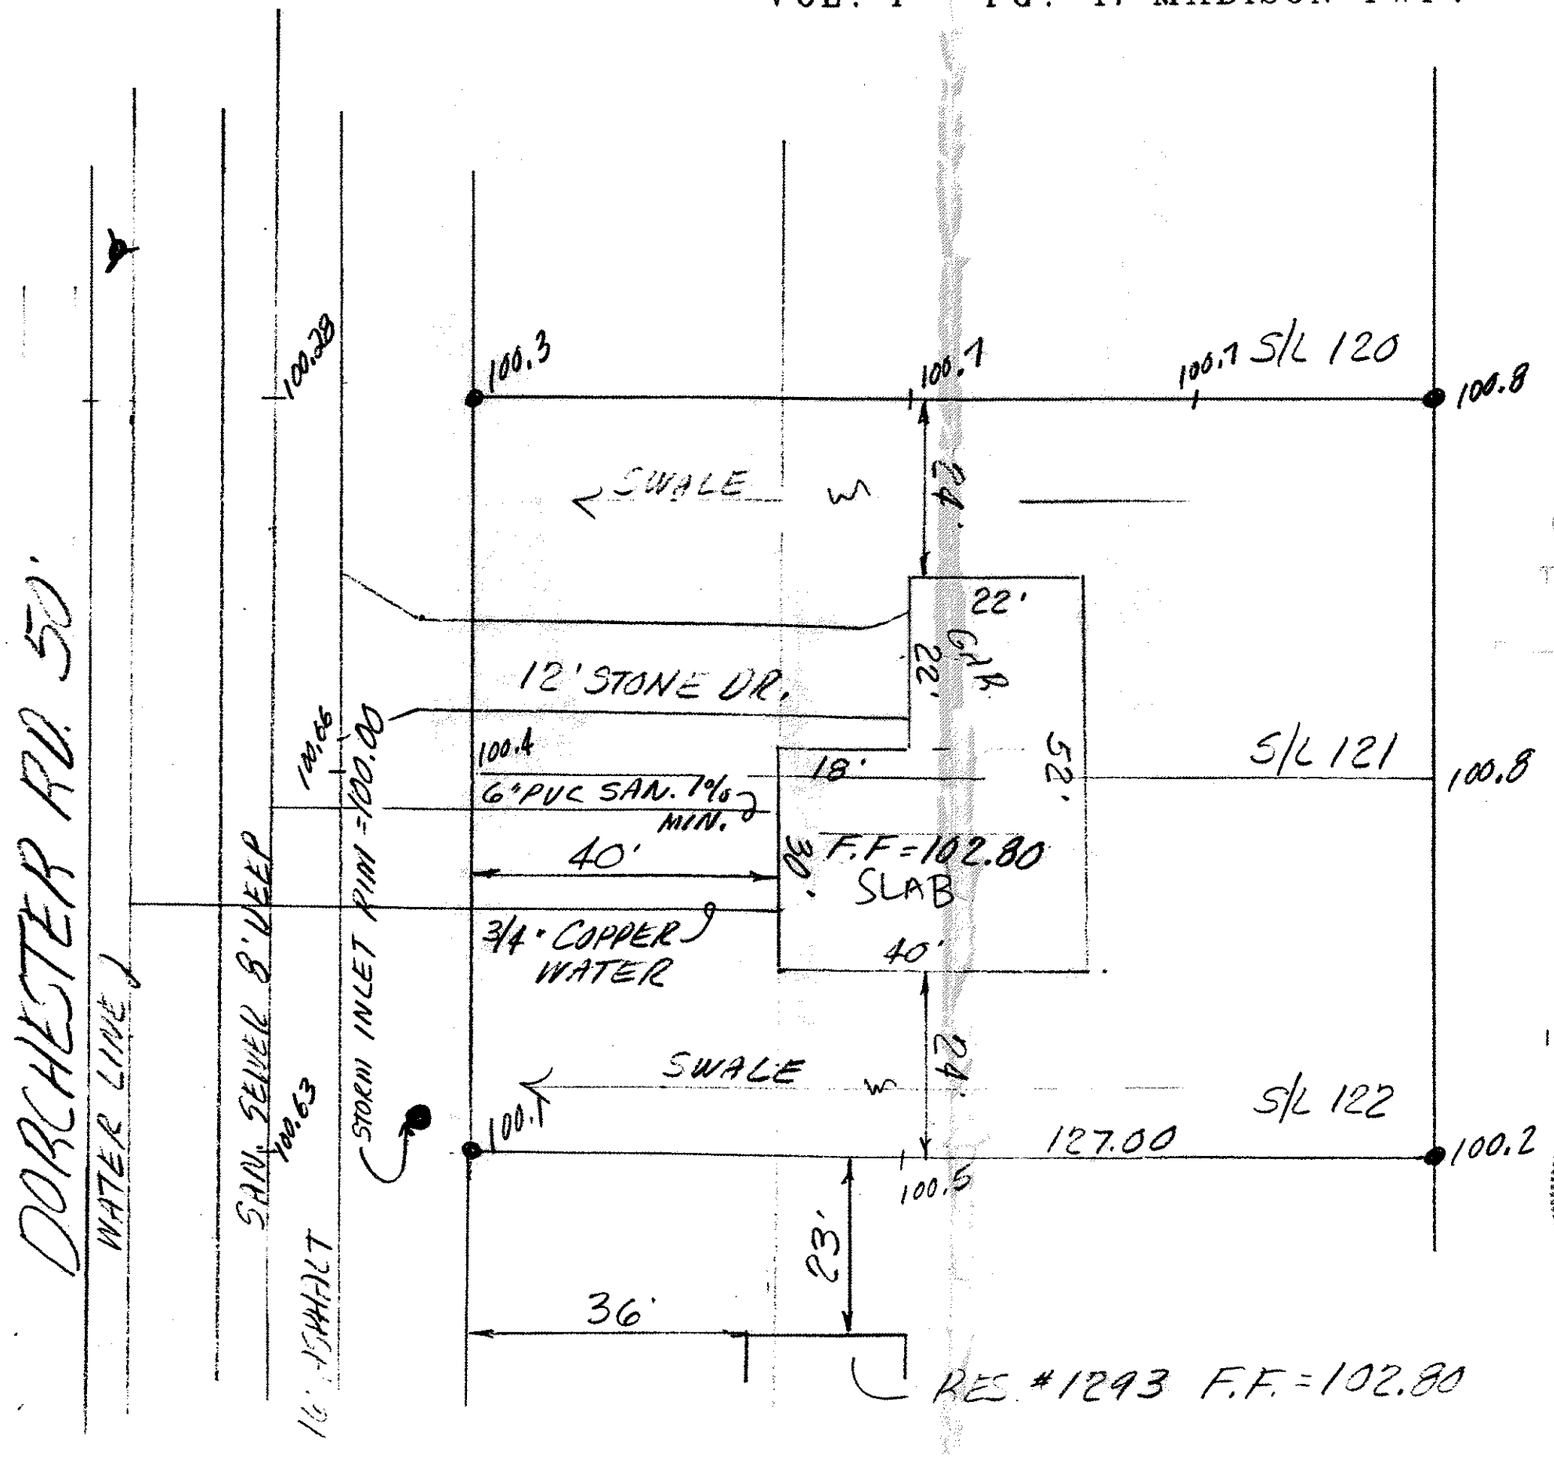

STATE OF OHIO
JERRY SLAY
5298
REGISTERED
SURVEYOR

Grading Plan Approved
as shown and/or noted
THOMAS P. GILLES, P.E.
Lake County Engineer
GJH Date 9-12-96

● IRON PIN

APPROVED
MADISON TOWNSHIP ZONING
SEP 6 1996
PERMIT # 15122
ZONING INSPECTOR

B.M. TOP STORM INLET
=100.00

STATE OF OHIO
JERRY SLAY
5298
REGISTERED
SURVEYOR

Jerry Slay
9-5-96