SCALE: 1" = 20'

EXIST PROP

EXIST PROP

CURVE DATA

R= 15.46'
A= 24.07'
C= 21.70'
B= S44°35'39"W

SITE PLAN
FOR
GLEN GNAGY

BEING S/L No. 155 & 156, MADISON BEACH SUBDIVISION,
TOWNSHIP OF MADISON, LAKE COUNTY, OHIO

*NOTE: BEARINGS PER RECORD & MONUMENTATION FOUND

APPROVED
MADISON TOWNSHIP ZONING

MAY 31 1995

PERMIT # 12582
ZONING INSPECTOR

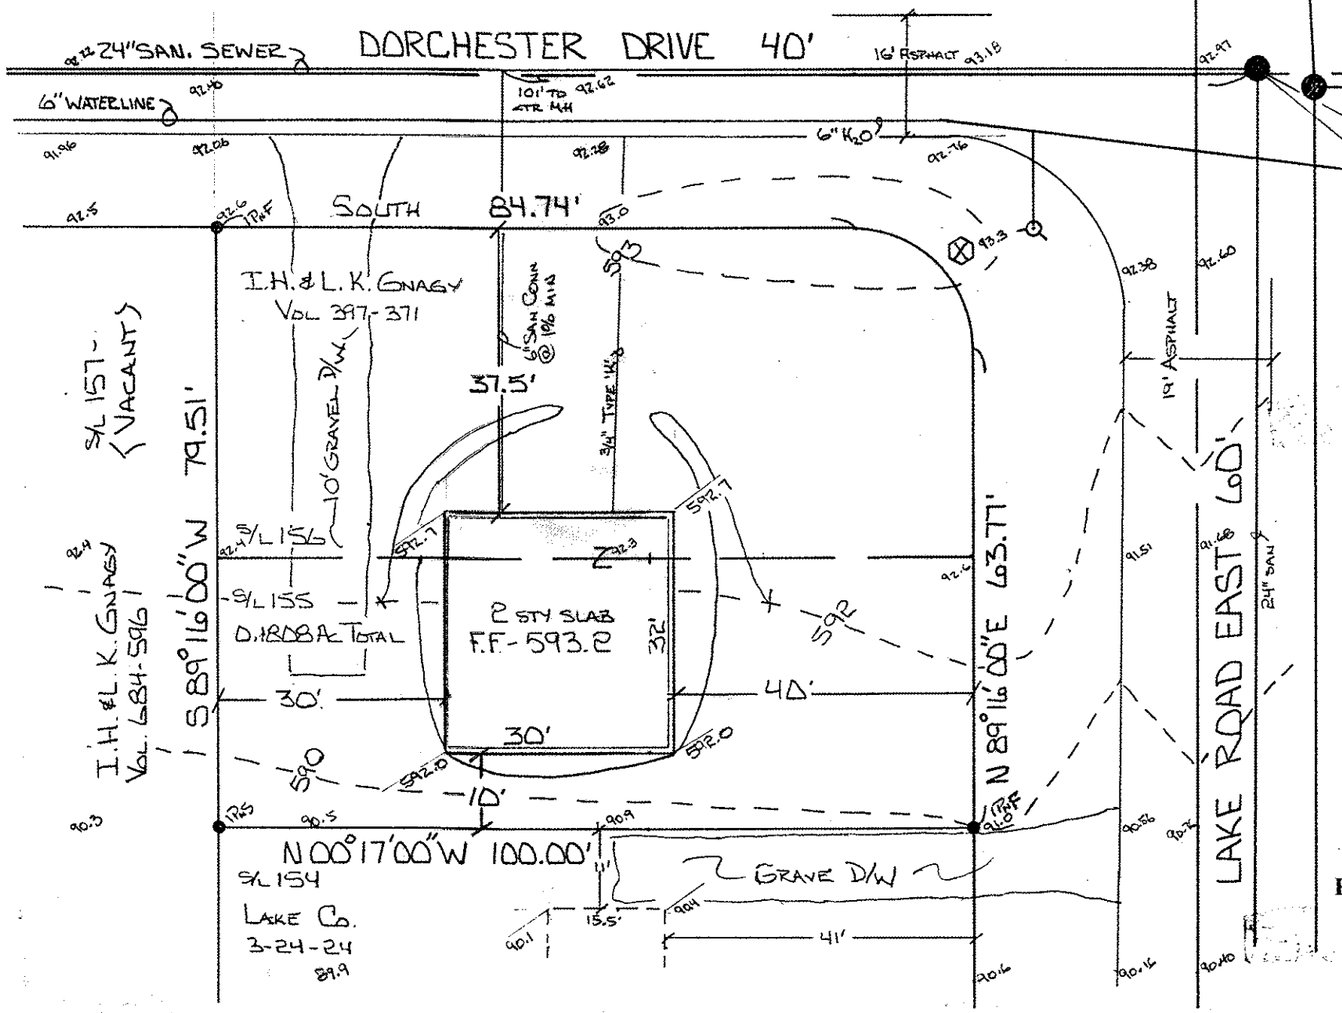

BENCHMARK - 592.72
N. RIM SAN M.H.: INV - 584.74

I, the undersigned hereby certify this topograghy, indicated by 1' contours, and elevations shown hereon represent an actual field survey by me on MAY 22, 1995 and that the were taken at appropriate intervals and that as of that date they existed as indicated hereon.

J. M. Coffman P.S.

STATE OF OHIO
THOMAS MARC COFFMAN
6857
REGISTERED SURVEYOR

MAY 24, 1995

Grading Plan Approved as shown and/or noted
THOMAS P. GILLES, P.E.
Lake County Engineer
GJH Date 2.22.96
Drive culvert required

VILLAGE SURVEYING CO.
P.O. BOX 1096, FAIRPORT HARBOR, OHIO 44077
(216) 357-1359