ZONE PERMIT #9814

SITE PLAN FOR:

PAC HOMES PO Box 691 GENEVA, OHIO 44041

~~2706 N. RIDGE ROAD~~

~~PAINESVILLE, OHIO~~

BEING SUBLOTS 551 AND 552 IN THE MADISON LAKELAND SUBDIVISION IN MADISON TOWNSHIP, LAKE COUNTY, OHIO

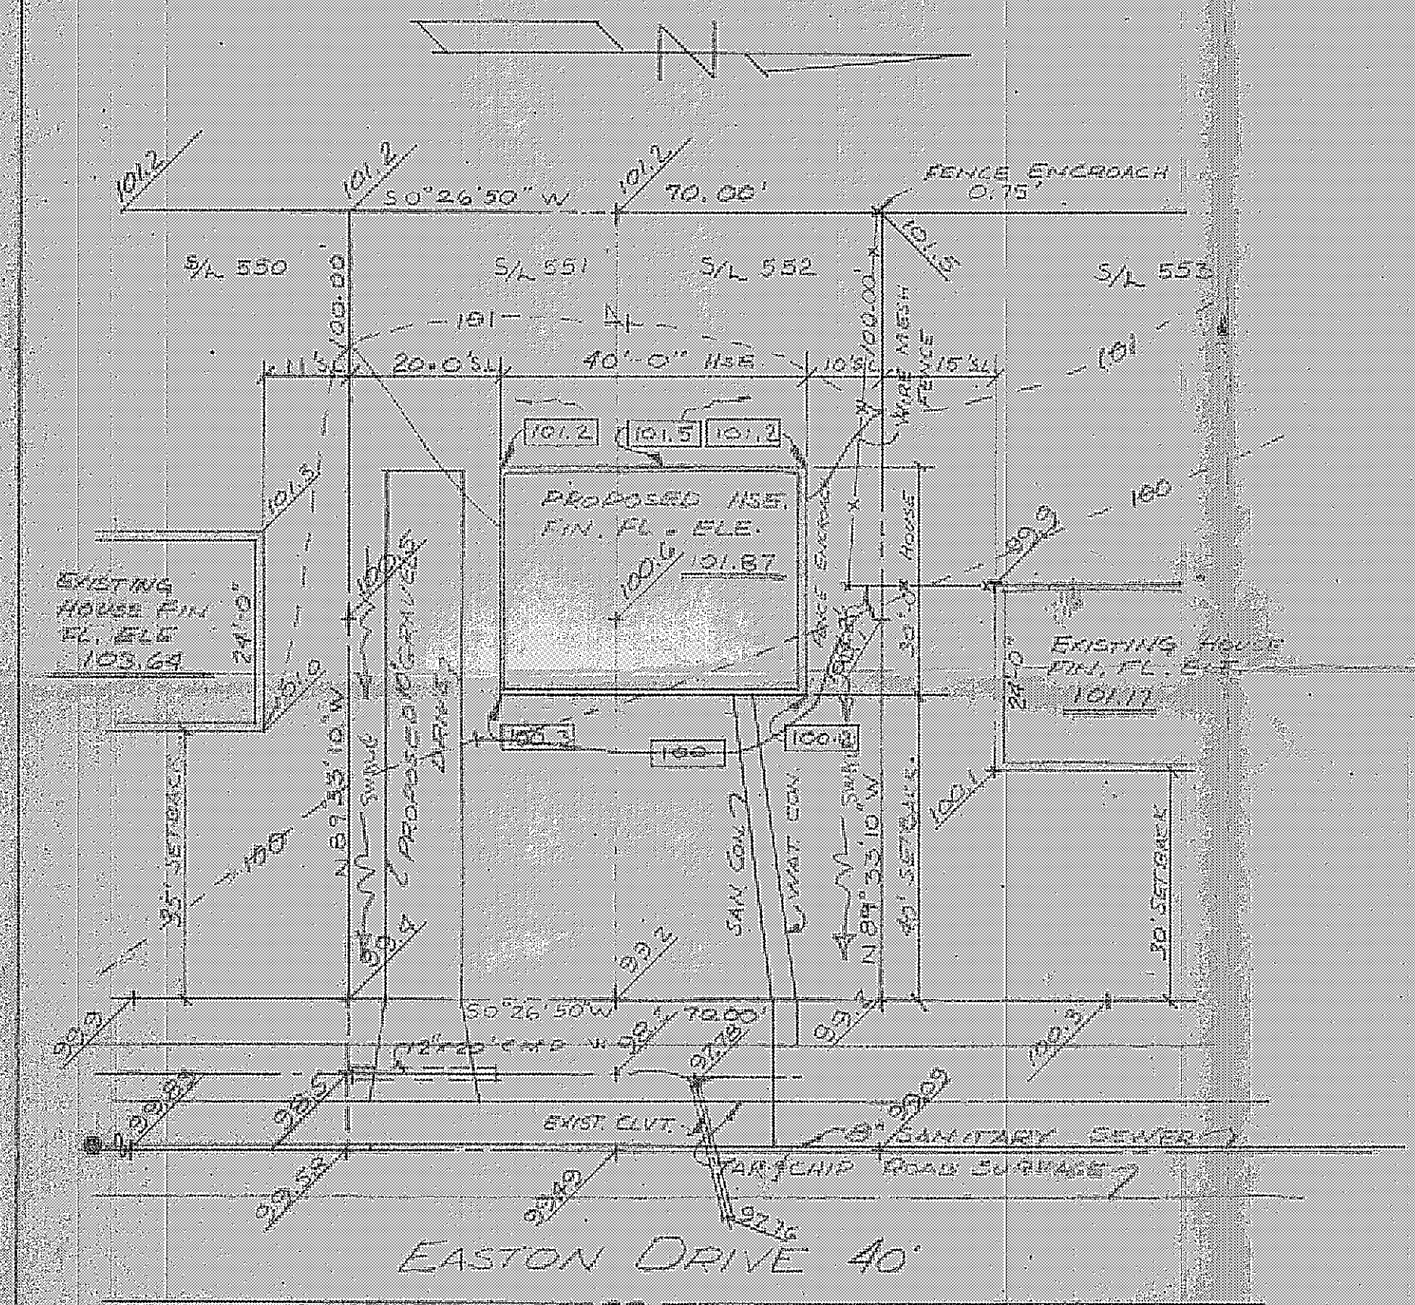

PREPARED BY:

WM. R. GRAY ASSOC. INC.

7547 MENTOR AVENUE

MENTOR, OHIO

SCALE: 1" = 20'

DATE: 5-2-77

REV.: 5-6-77

CERTIFICATION:

I HEREBY CERTIFY THAT THIS PLAT IS CORRECT TO THE BEST OF MY KNOWLEDGE.

BY: _____

WM. R. GRAY REG. SURV. #2752

Grading Plan Approved as shown and/or noted
THOMAS P. GILLES, P.E.
Lake County Engineer
By _____ Date 6/7/77

STATE OF OHIO
WM. R. GRAY
2752
PROFESSIONAL SURVEYOR