Site Plan For:

PAC Homes
812 Nearing Circle South
Geneva, Ohio
Being Sublot Number 185 In
The Lake Breeze Park Subdivision In
Madison Township, Ohio

Grading Plan Approved
as shown and/or noted
THOMAS P. GILLES, P.E.
Lake County Engineer
By ____ Date 2/6/07

VACANT

Prepared By:

Wm R Gray Assoc Inc.
7547 Mentor Ave
Mentor, Ohio
Scale: 1" = 10'
Date: Sept 8, 1977

Certification:

I Hereby Certify That This
Plat Is Correct To The Best
Of My Knowledge
By: Wm. R Gray
Wm R Gray Reg Surv #2752
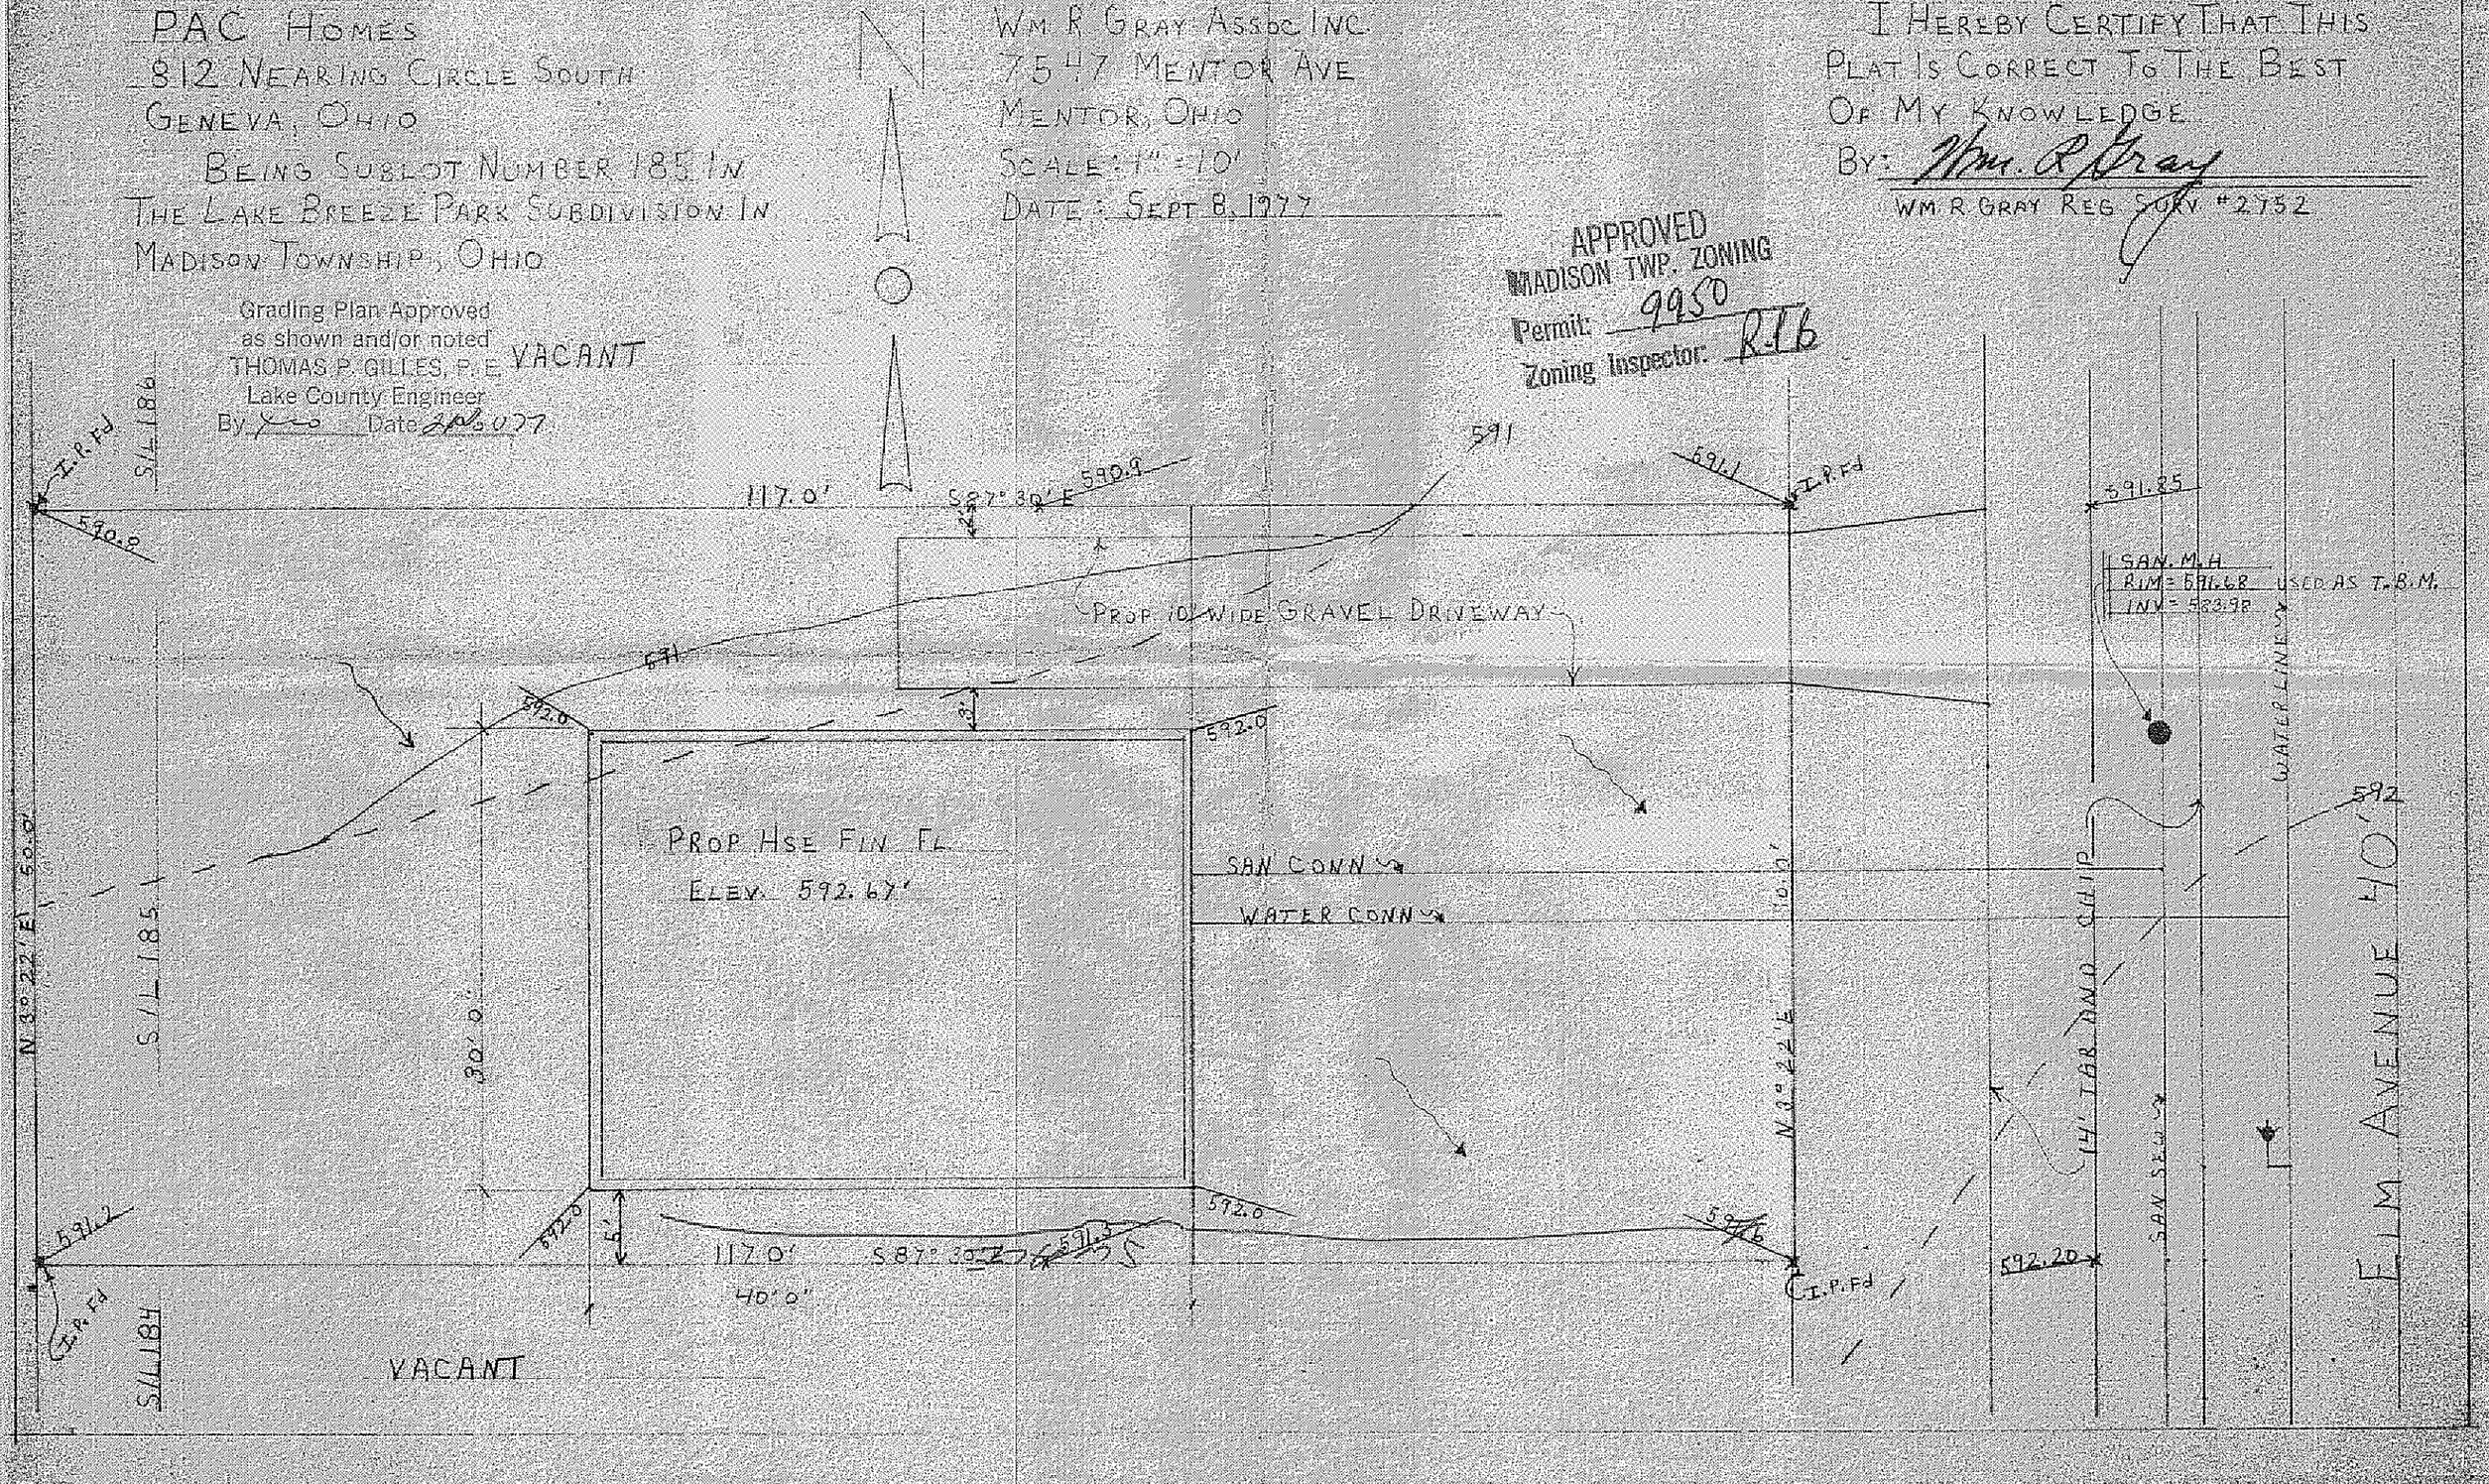
APPROVED
MADISON TWP. ZONING
Permit: 9950
Zoning Inspector: R.T.B