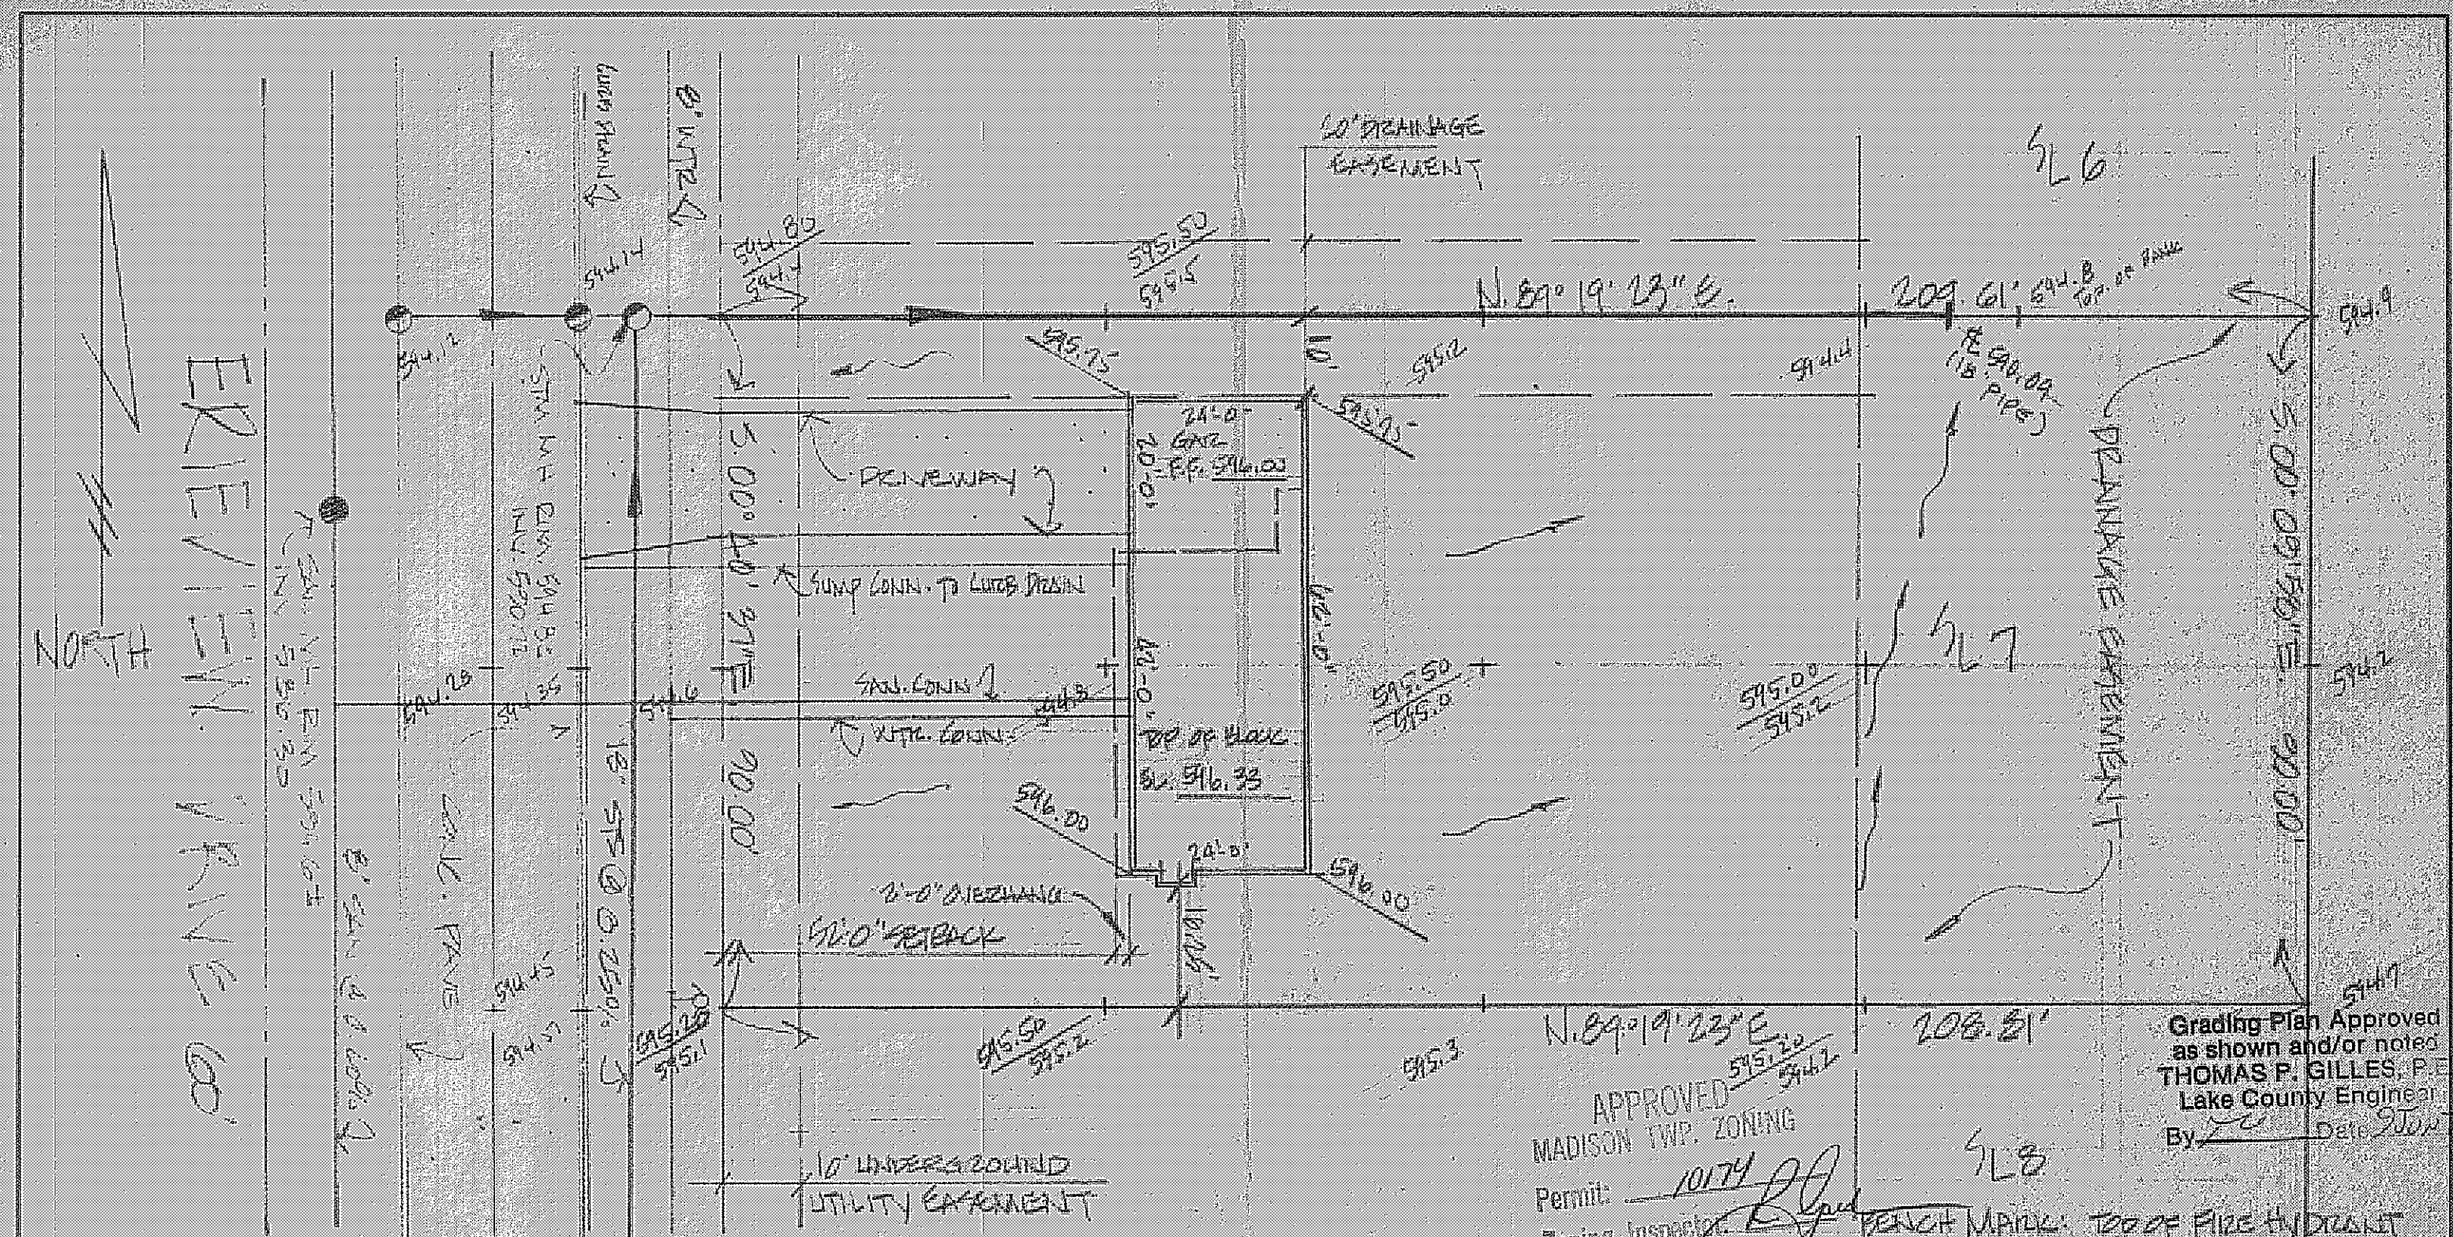

DESIGN CERTIFICATION	AS BUILT CERTIFICATION			
THIS PLAT WAS PREPARED BY ME, AND IS CORRECT TO THE BEST OF MY KNOWLEDGE AND BELIEF. [signature] REG. SURVEYOR NO. 4785	I HEREBY CERTIFY THAT THE CIRCLED GRADES ARE EXISTING FINISH GRADES CHECKED IN THE FIELD ON _____ AND THAT SURVEY IS CORRECT TO THE BEST OF MY KNOWLEDGE AND BELIEF. REG. SURVEYOR NO. _____	COLPETZER · WOODS CONSULTANTS, INC. 180 SOUTH STATE STREET • PAINESVILLE, OHIO 44077 • (216) 357-7569	DATE MAY 30, 1978 SCALE 1"=20' DRWN BY CDB CHKD BY _____ JOB NO. 78-107 FB 328 PG _____	SITE PLAN FOR: NEFF-FAUVER, INC. BEING SUBLOT NO. 1 IN THE ERIEVIEW ESTATES SUBDIVISION IN THE TOWNSHIP OF MADISON, OHIO.