APPROVED
MADISON TWP. ZONING
Permit: ____
Zoning Inspector: ____

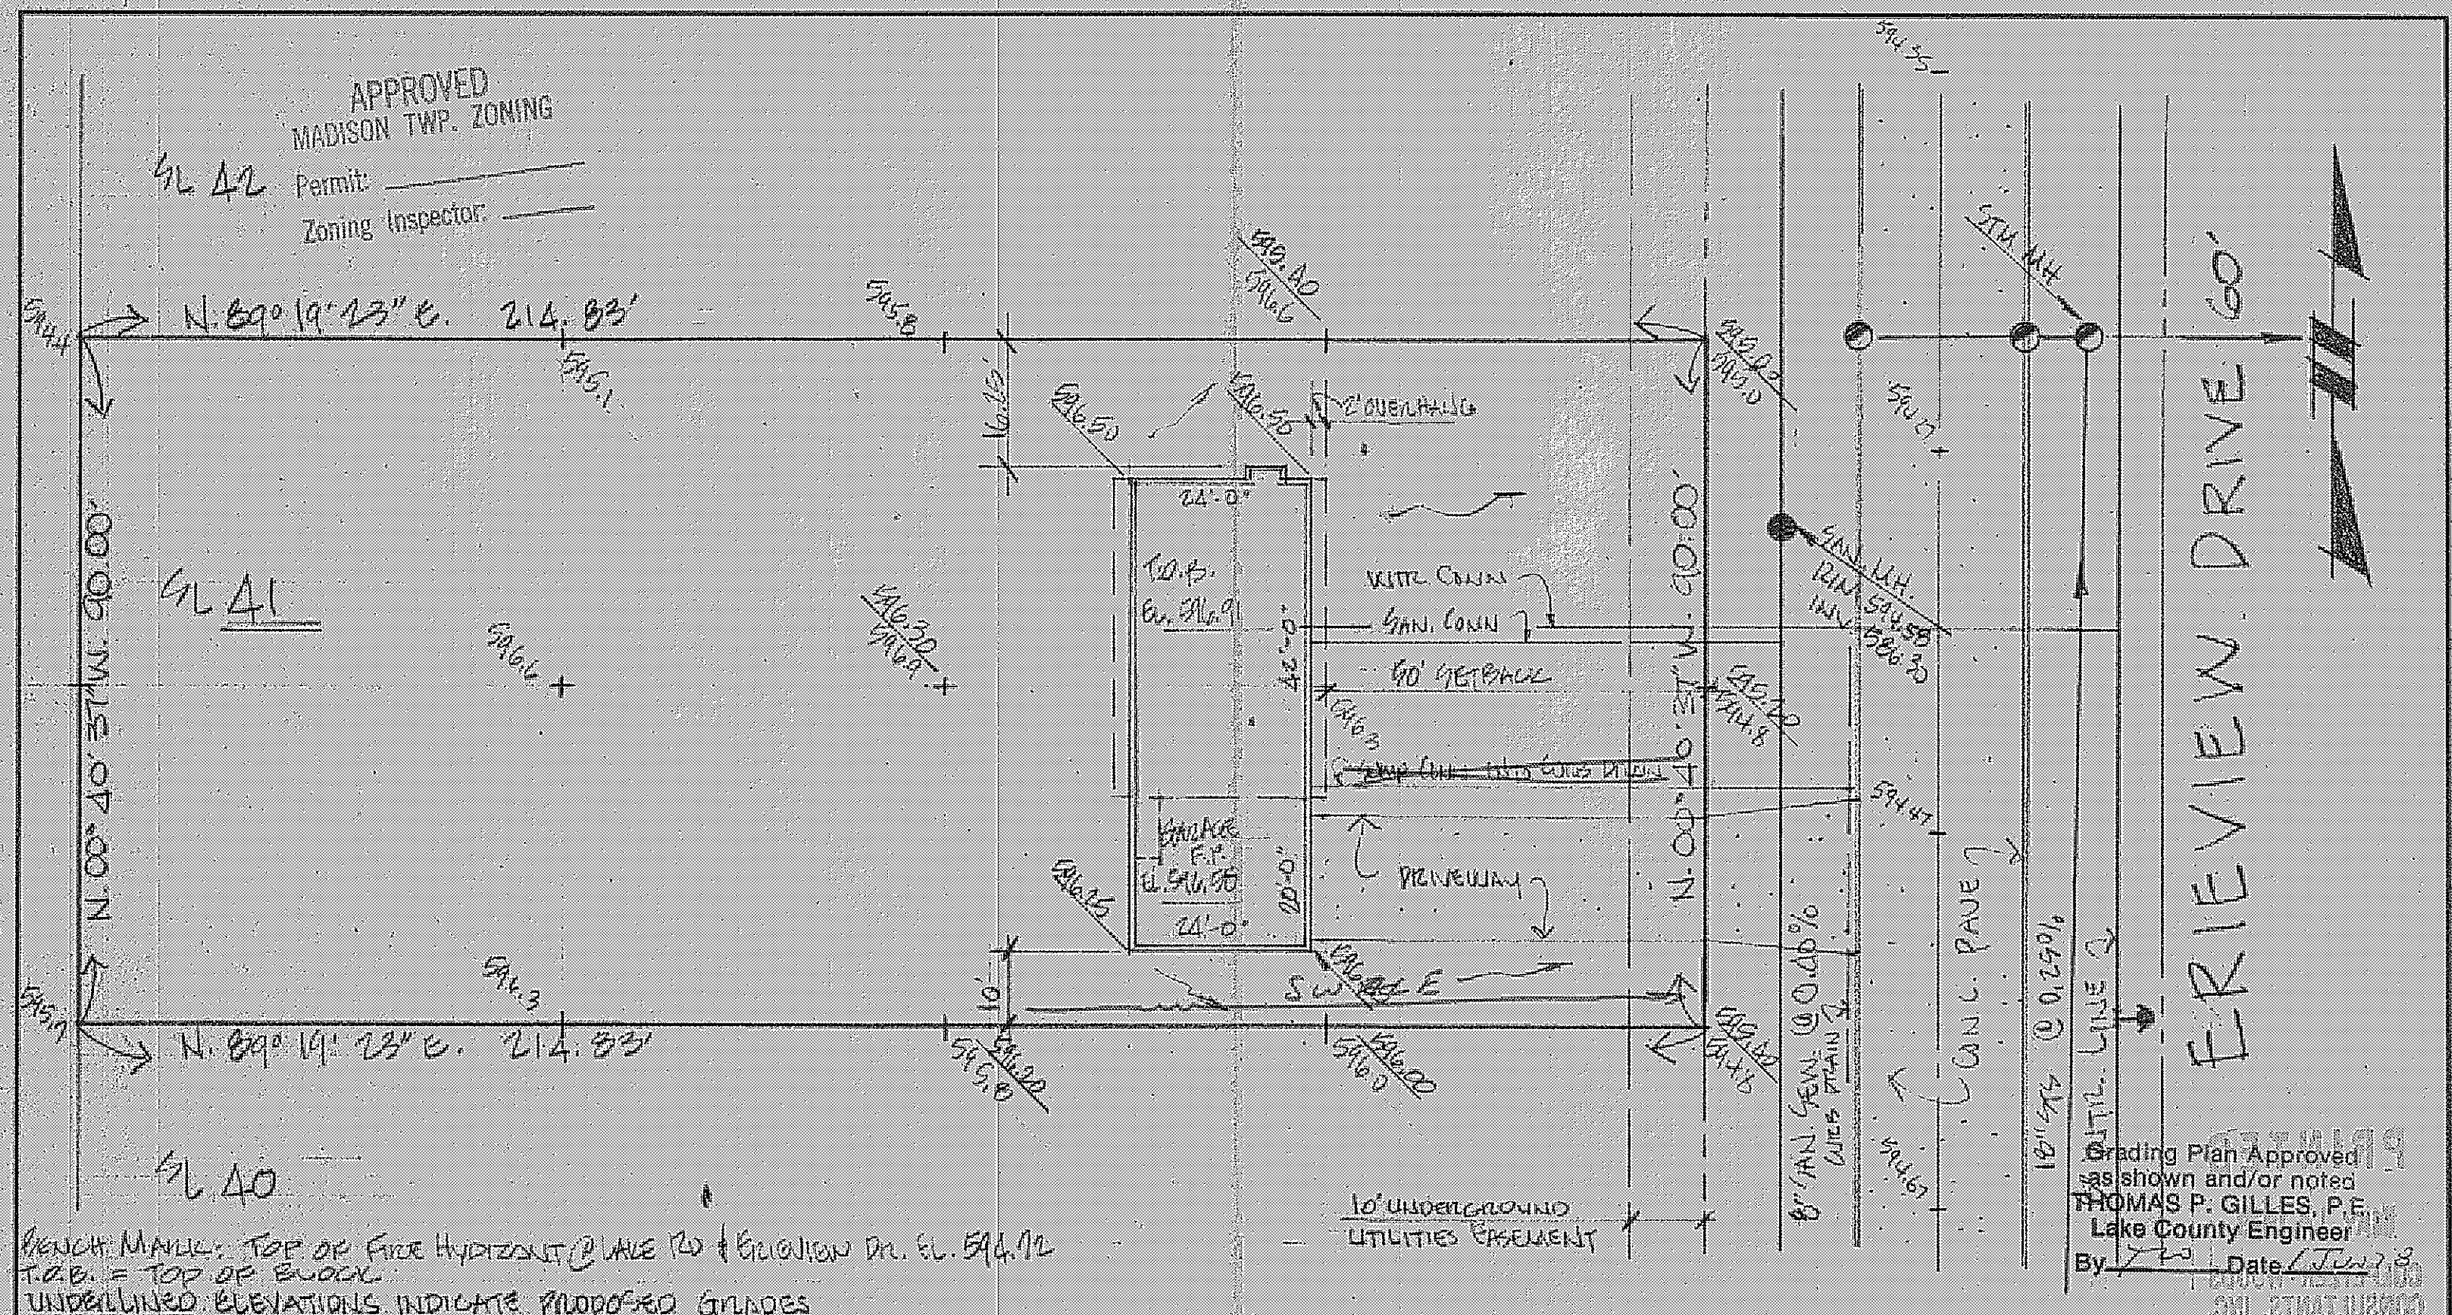

Grading Plan Approved
as shown and/or noted
THOMAS P. GILLES, P.E.
Lake County Engineer
By ____ Date 1 Jun 98

DESIGN CERTIFICATION

THIS PLAT WAS PREPARED BY ME, AND IS CORRECT TO THE BEST OF MY KNOWLEDGE AND BELIEF.

George Holden
REG. SURVEYOR NO. 5176

AS BUILT CERTIFICATION

I HEREBY CERTIFY THAT THE CIRCLED GRADES ARE EXISTING FINISH GRADES CHECKED IN THE FIELD ON _____ AND THAT SURVEY IS CORRECT TO THE BEST OF MY KNOWLEDGE AND BELIEF.

REG. SURVEYOR NO. _____

COLPETZER · WOODS
CONSULTANTS, INC.
180 SOUTH STATE STREET • PAINESVILLE, OHIO 44077 • (216) 357-7569

DATE May 12, 1998
SCALE 1" = 20'
DRWN BY GB
CHKD BY ____
JOB NO. 98-107
FB 328 PG 60

SITE PLAN FOR:
NEFF - FAUVER, INC.
BEING SUBLOT NO. 41 IN THE EVERVIEW ESTATES SUBDIVISION IN THE TOWNSHIP OF MADISON, LAKE COUNTY, OHIO.