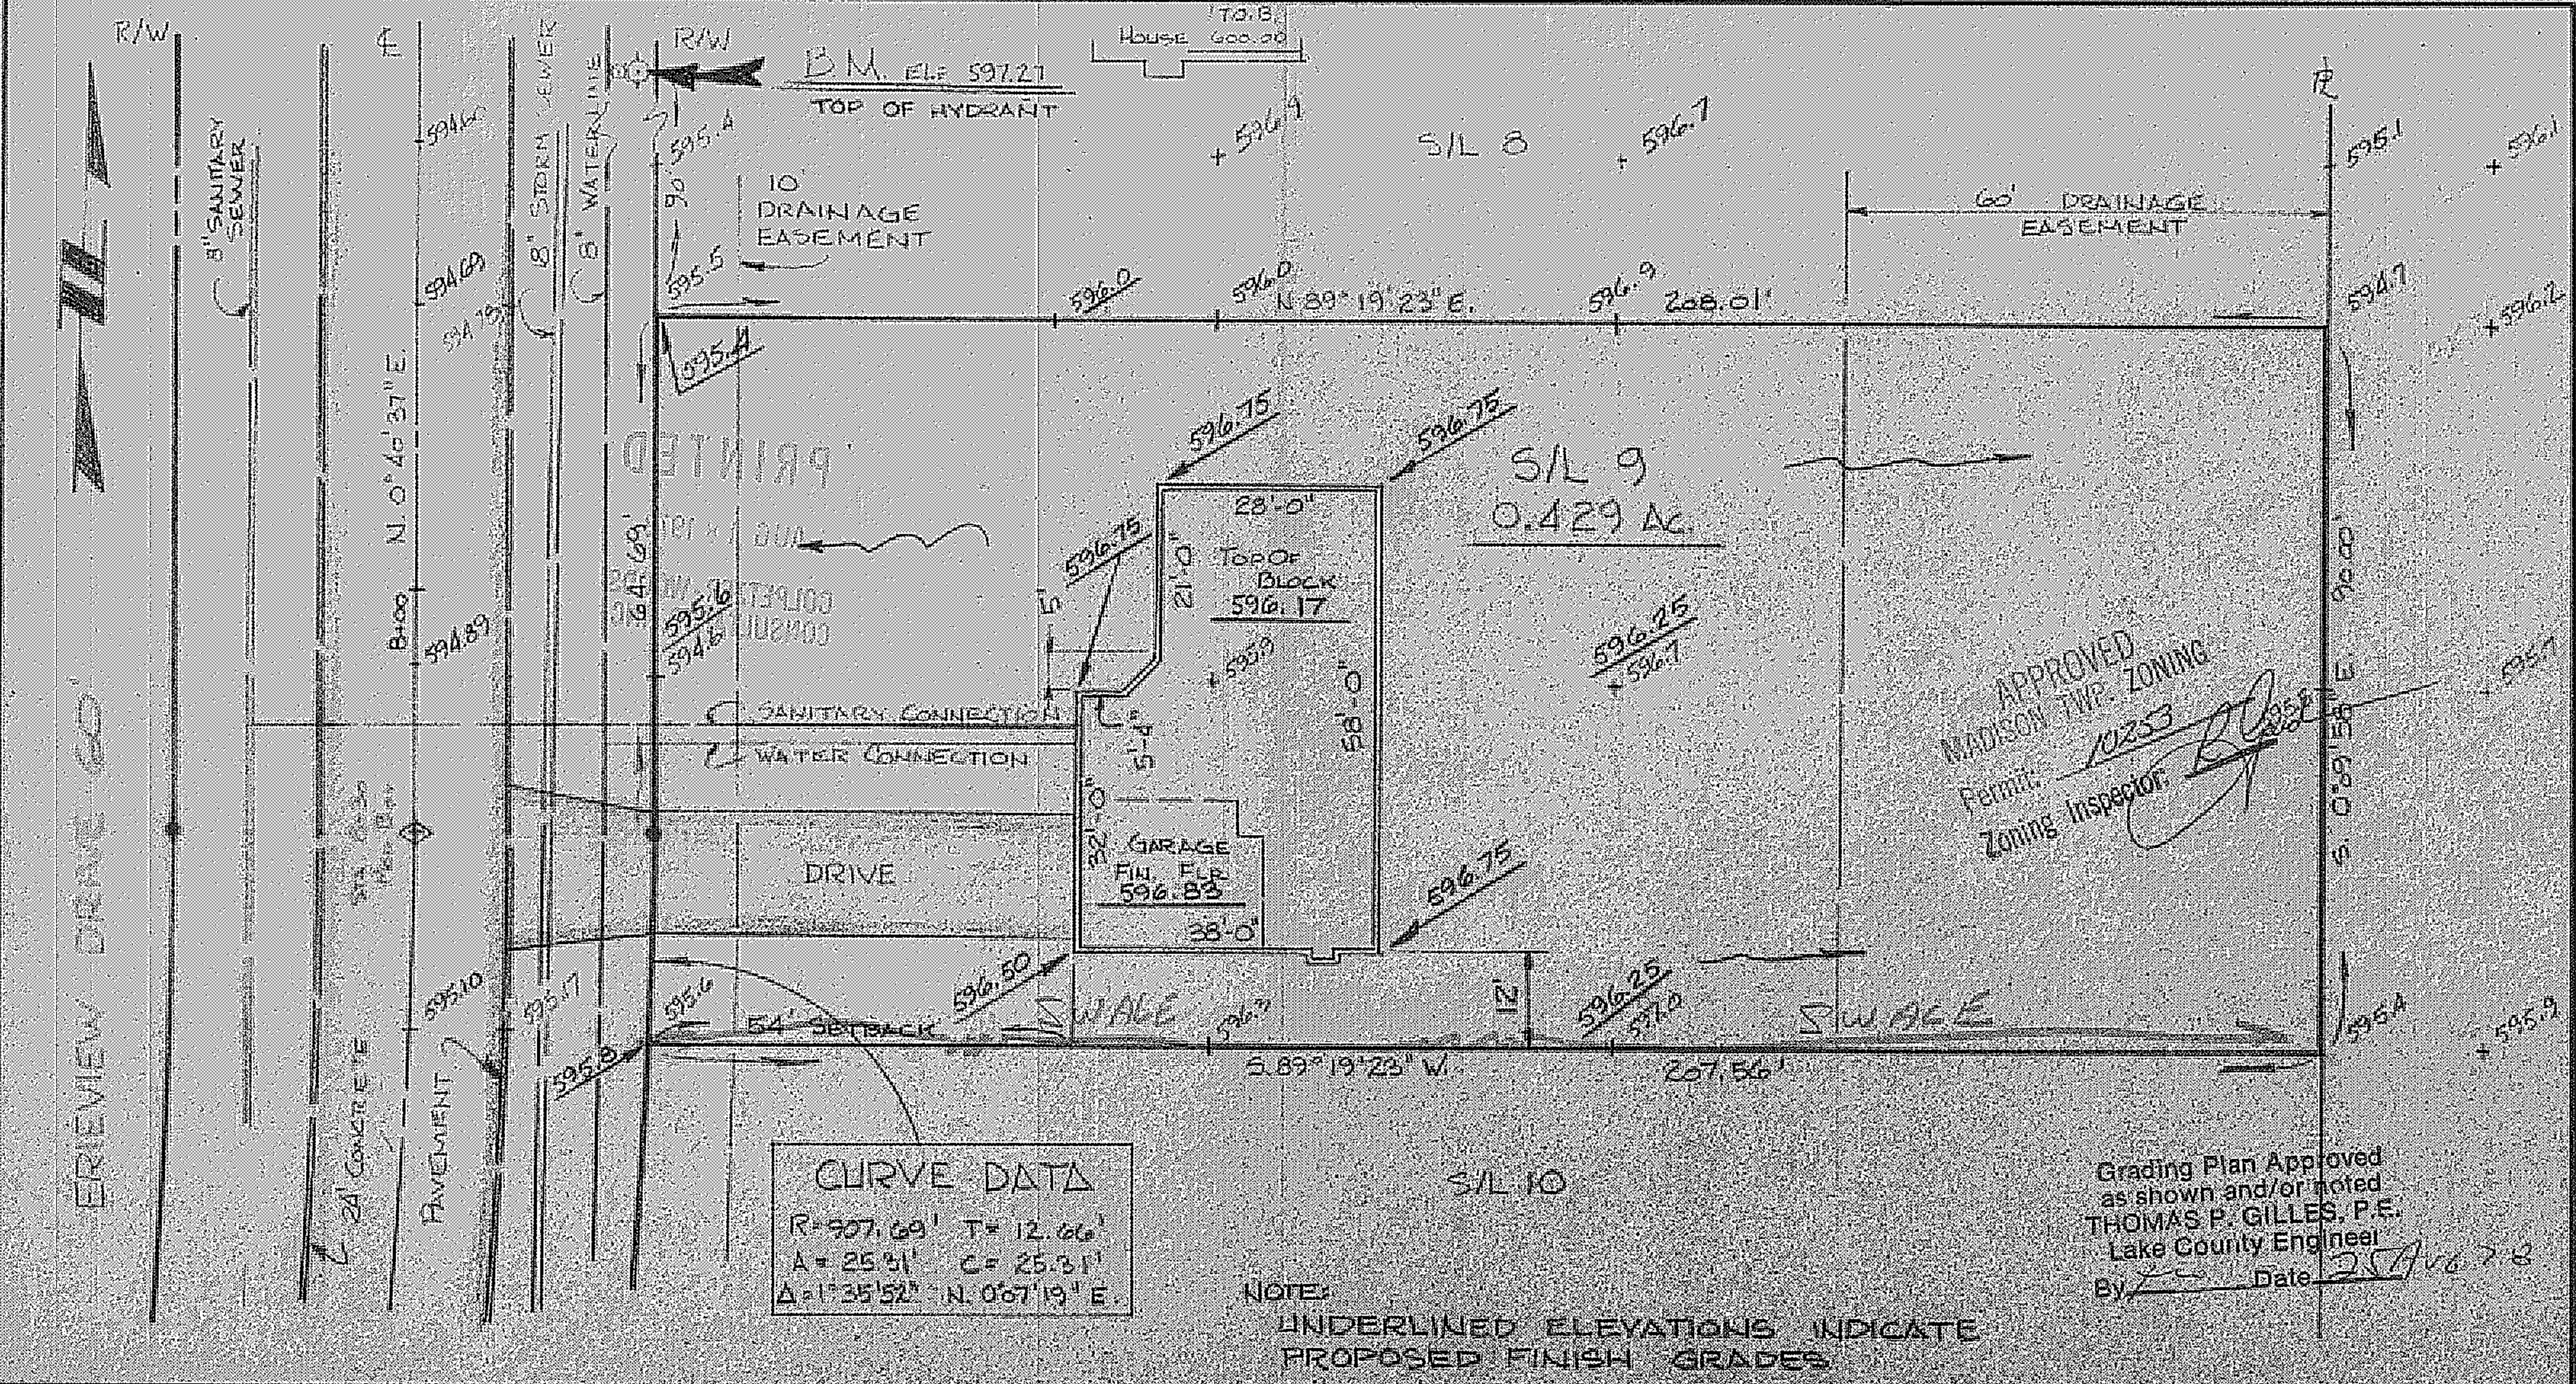


NOTE:
UNDERLINED ELEVATIONS INDICATE PROPOSED FINISH GRADES.

**DESIGN CERTIFICATION**

THIS PLAT WAS PREPARED BY ME, AND IS CORRECT TO THE BEST OF MY KNOWLEDGE AND BELIEF.

REG. SURVEYOR NO. 4642

**AS BUILT CERTIFICATION**

I HEREBY CERTIFY THAT THE CIRCLED GRADES ARE EXISTING FINISH GRADES CHECKED IN THE FIELD ON ______ AND THAT SURVEY IS CORRECT TO THE BEST OF MY KNOWLEDGE AND BELIEF.

REG. SURVEYOR NO. ______

**COLPETZER · WOODS**
CONSULTANTS, INC.
180 SOUTH STATE STREET • PAINESVILLE, OHIO 44077 • (216) 357-7569

DATE: AUG 16, 1978
SCALE: 1" = 20'
GRADED & DRWN BY: JTG
CHKD BY: CB
JOB NO. 78 107
FB 347 PG 8

SITE PLAN FOR:
NEFF - FAUVER, INC.
BEING SUBLOT No. 9
ERIEVIEW ESTATES SUBDIVISION
MADISON TOWNSHIP, LAKE COUNTY, OHIO