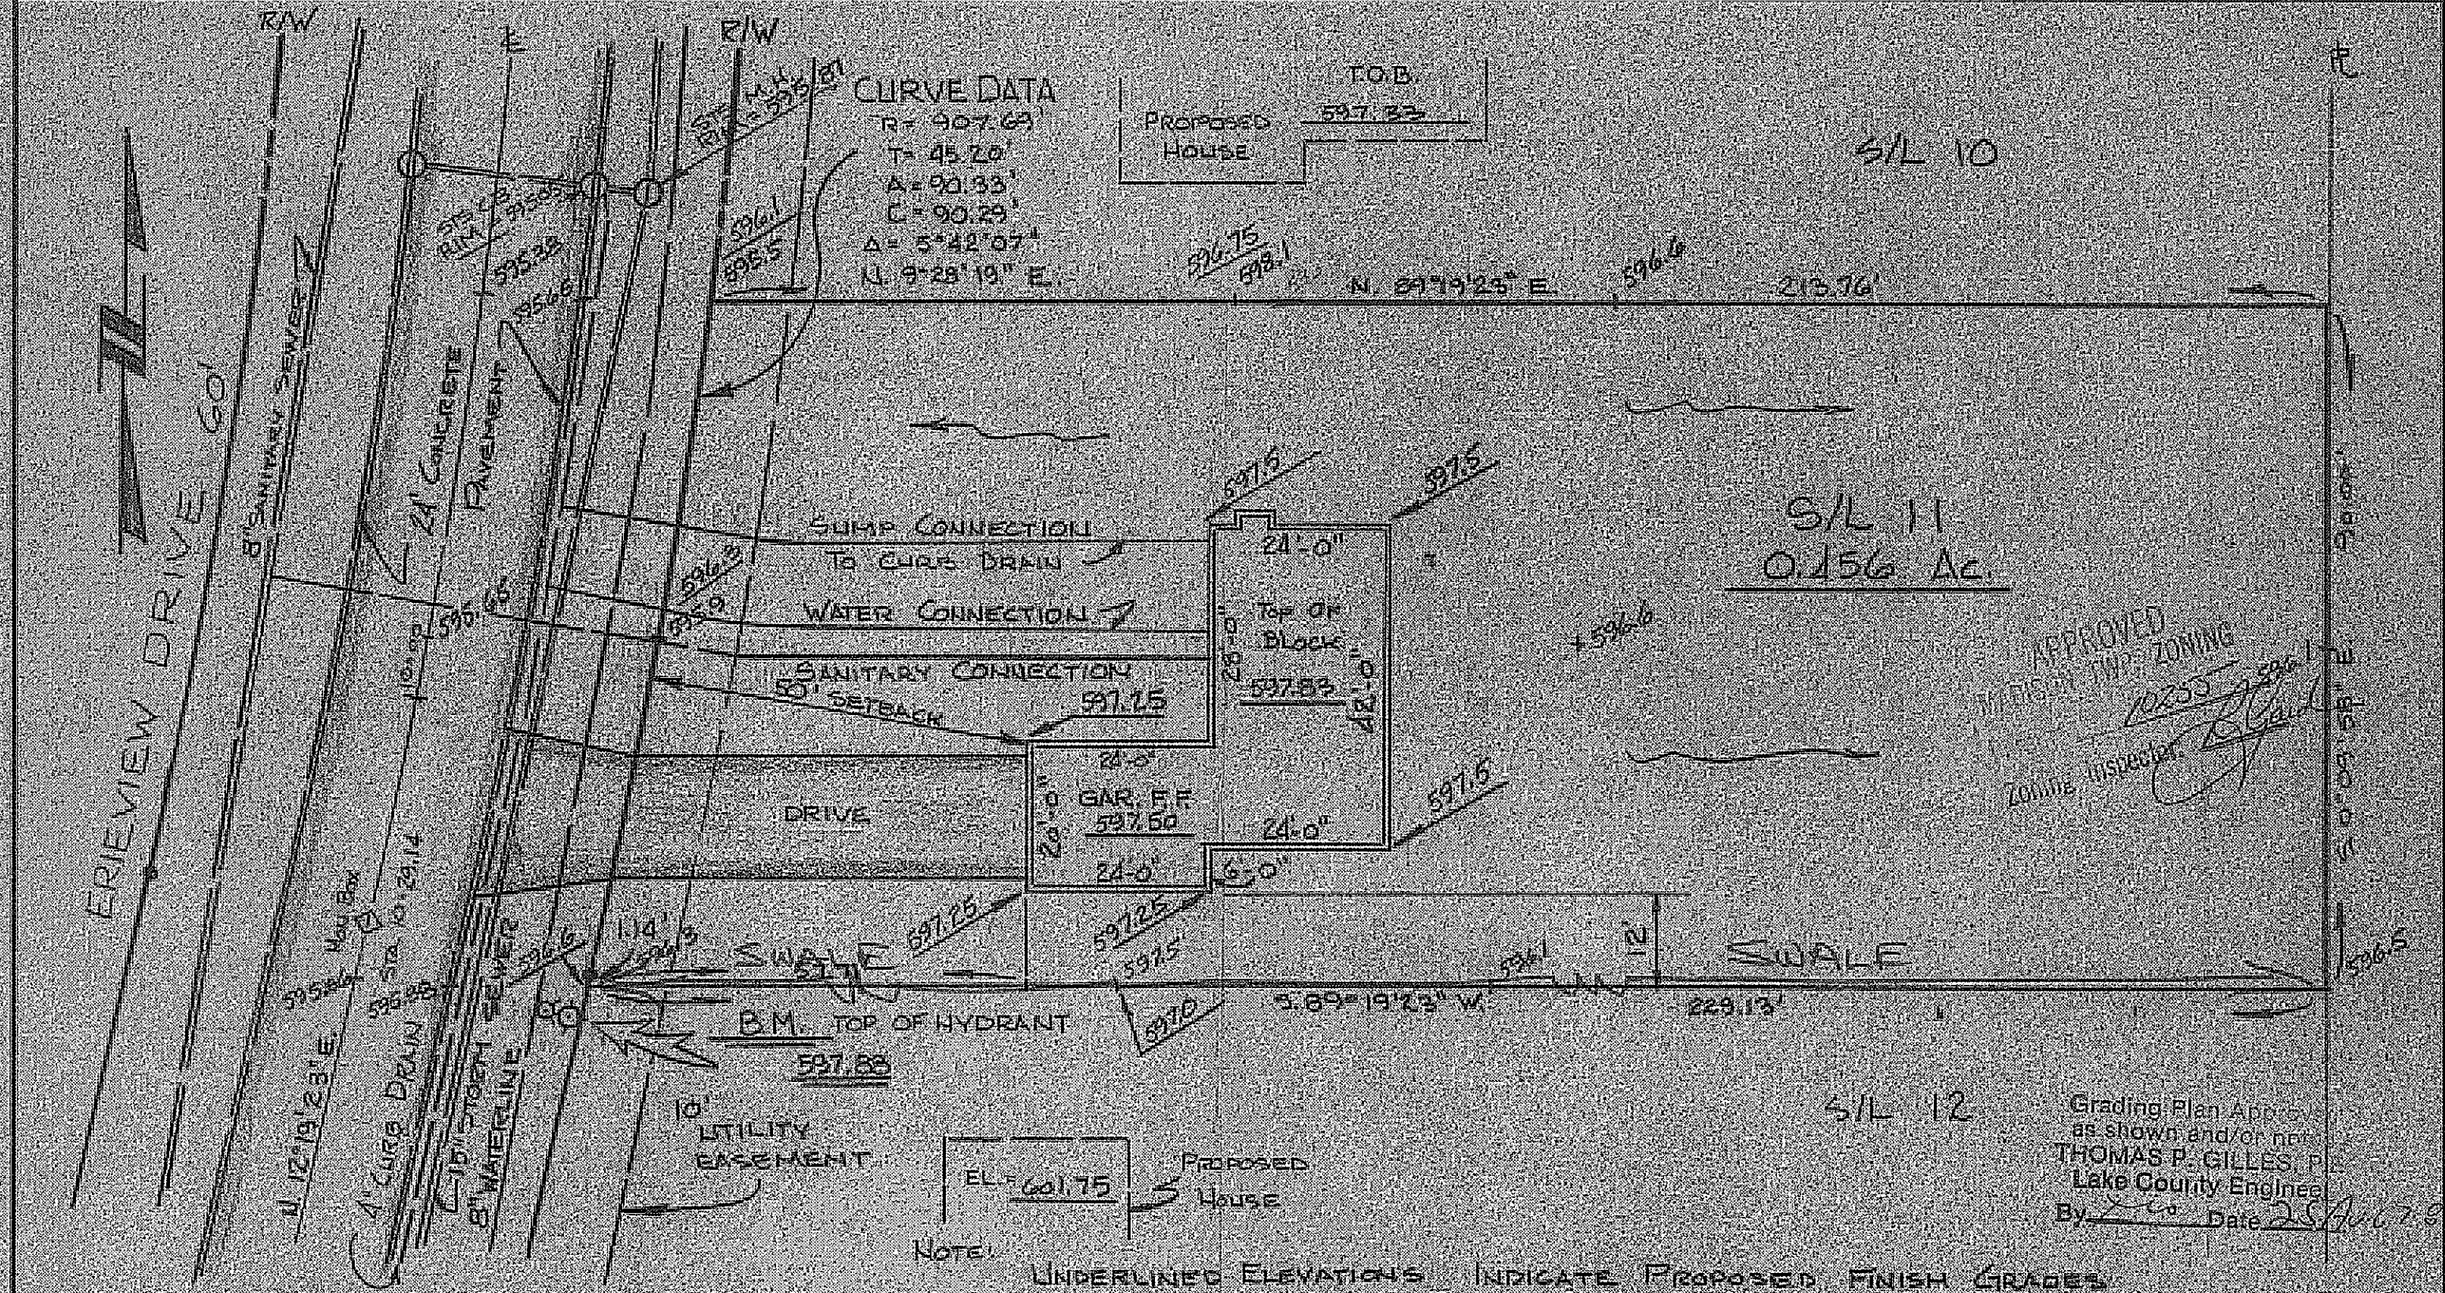

DESIGN CERTIFICATION

THIS PLAT WAS PREPARED BY ME AND IS CORRECT TO THE BEST OF MY KNOWLEDGE AND BELIEF

REG. SURVEYOR NO. 4642

AS BUILT CERTIFICATION

I HEREBY CERTIFY THAT THE CIRCLED GRADES ARE EXISTING FINISH GRADES CHECKED IN THE FIELD ON _____ AND THAT SURVEY IS CORRECT TO THE BEST OF MY KNOWLEDGE AND BELIEF.

REG. SURVEYOR NO. _____

COLPETZER · WOODS
CONSULTANTS, INC.
160 SOUTH STATE STREET • PAINESVILLE, OHIO 44077 • (216) 357-7569

DATE AUG. 16 1978
SCALE 1" = 20'
DRWN BY T.G.
CHKD BY
JOB NO. 78107
FB 347 PG 8

SITE PLAN FOR:
NEFF - FAUVER

BEING SUBLOT No. 11 OF THE ERIEVIEW ESTATES SUBDIVISION
MADISON TWP., LAKE COUNTY, OHIO