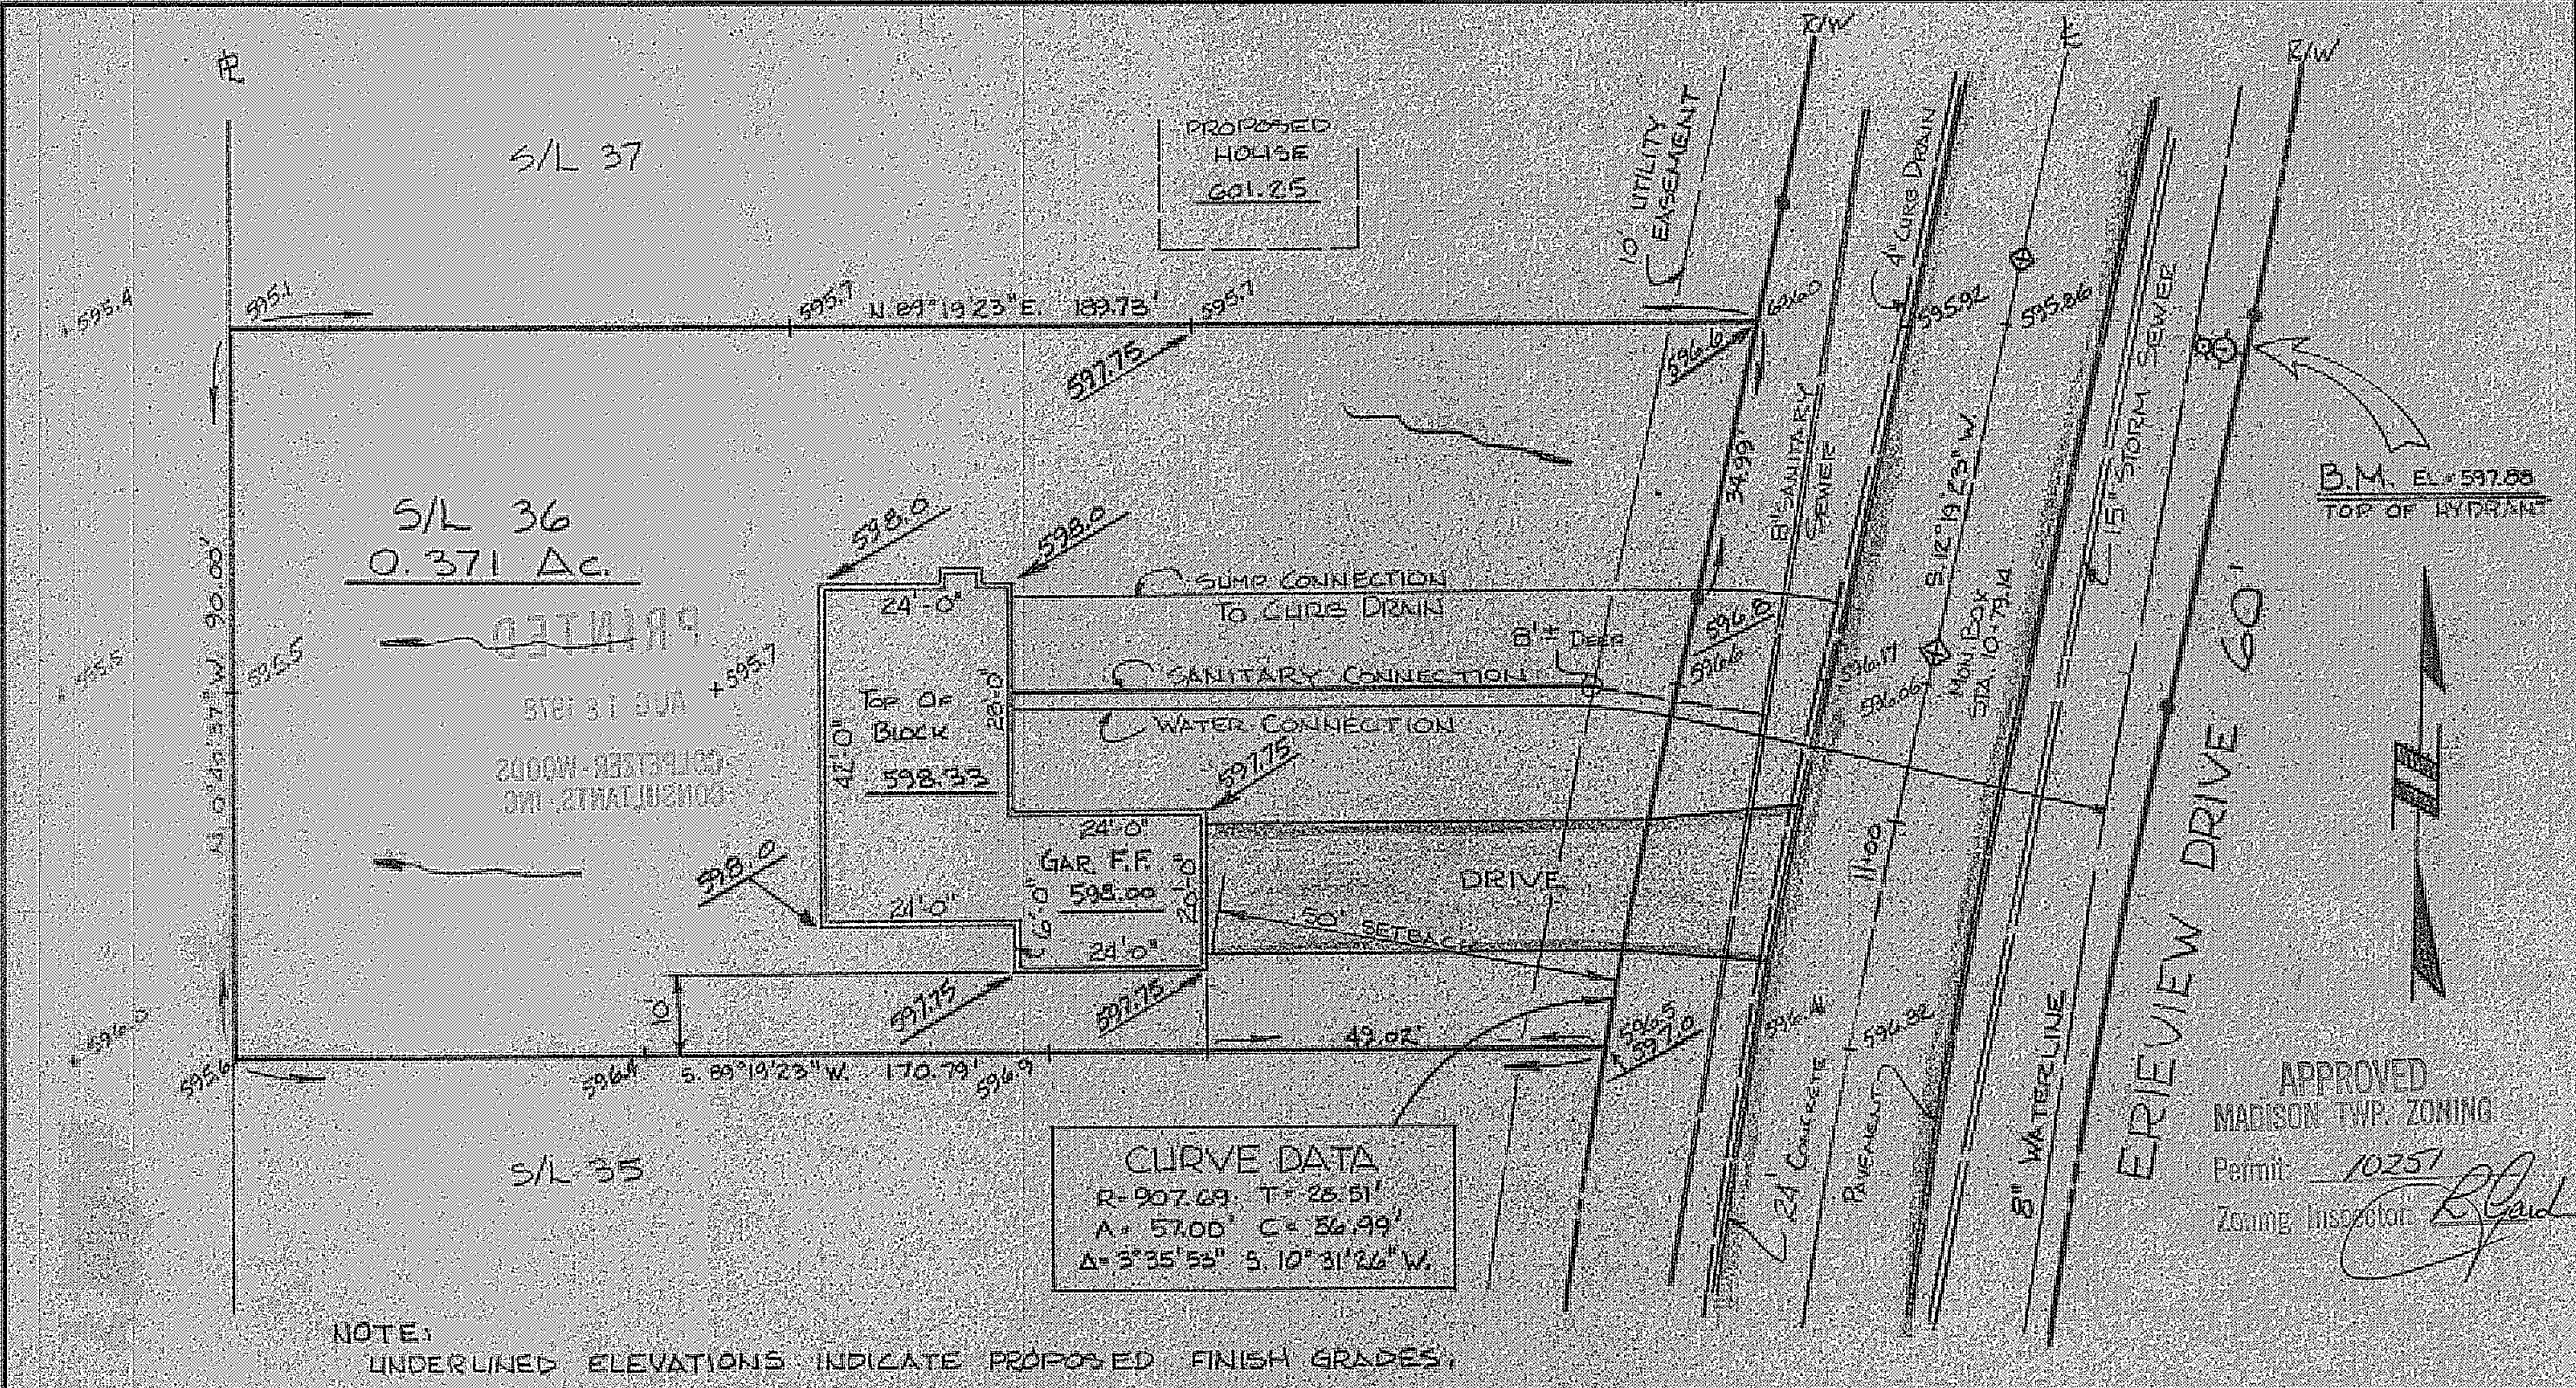

DESIGN CERTIFICATION

THIS PLAT WAS PREPARED BY ME, AND IS CORRECT TO THE BEST OF MY KNOWLEDGE AND BELIEF.

REG. SURVEYOR NO. 4642

AS BUILT CERTIFICATION

I HEREBY CERTIFY THAT THE CIRCLED GRADES ARE EXISTING FINISH GRADES CHECKED IN THE FIELD ON ____________ AND THAT SURVEY IS CORRECT TO THE BEST OF MY KNOWLEDGE AND BELIEF.

REG. SURVEYOR NO. ________

COLPETZER · WOODS
CONSULTANTS, INC.
180 SOUTH STATE STREET • PAINESVILLE, OHIO 44077 • (216) 357-7569

DATE AUG. 15, 1978
SCALE 1" = 20'
DRWN BY J.T.G.
CHKD BY CB
JOB NO. 78-107
FB 347 PG 8

SITE PLAN FOR
NEFF ~ FAUVER, INC.
BEING SUBLOT No. 36
ERIEVIEW ESTATES SUBDIVISION
MADISON TOWNSHIP, LAKE COUNTY, OHIO