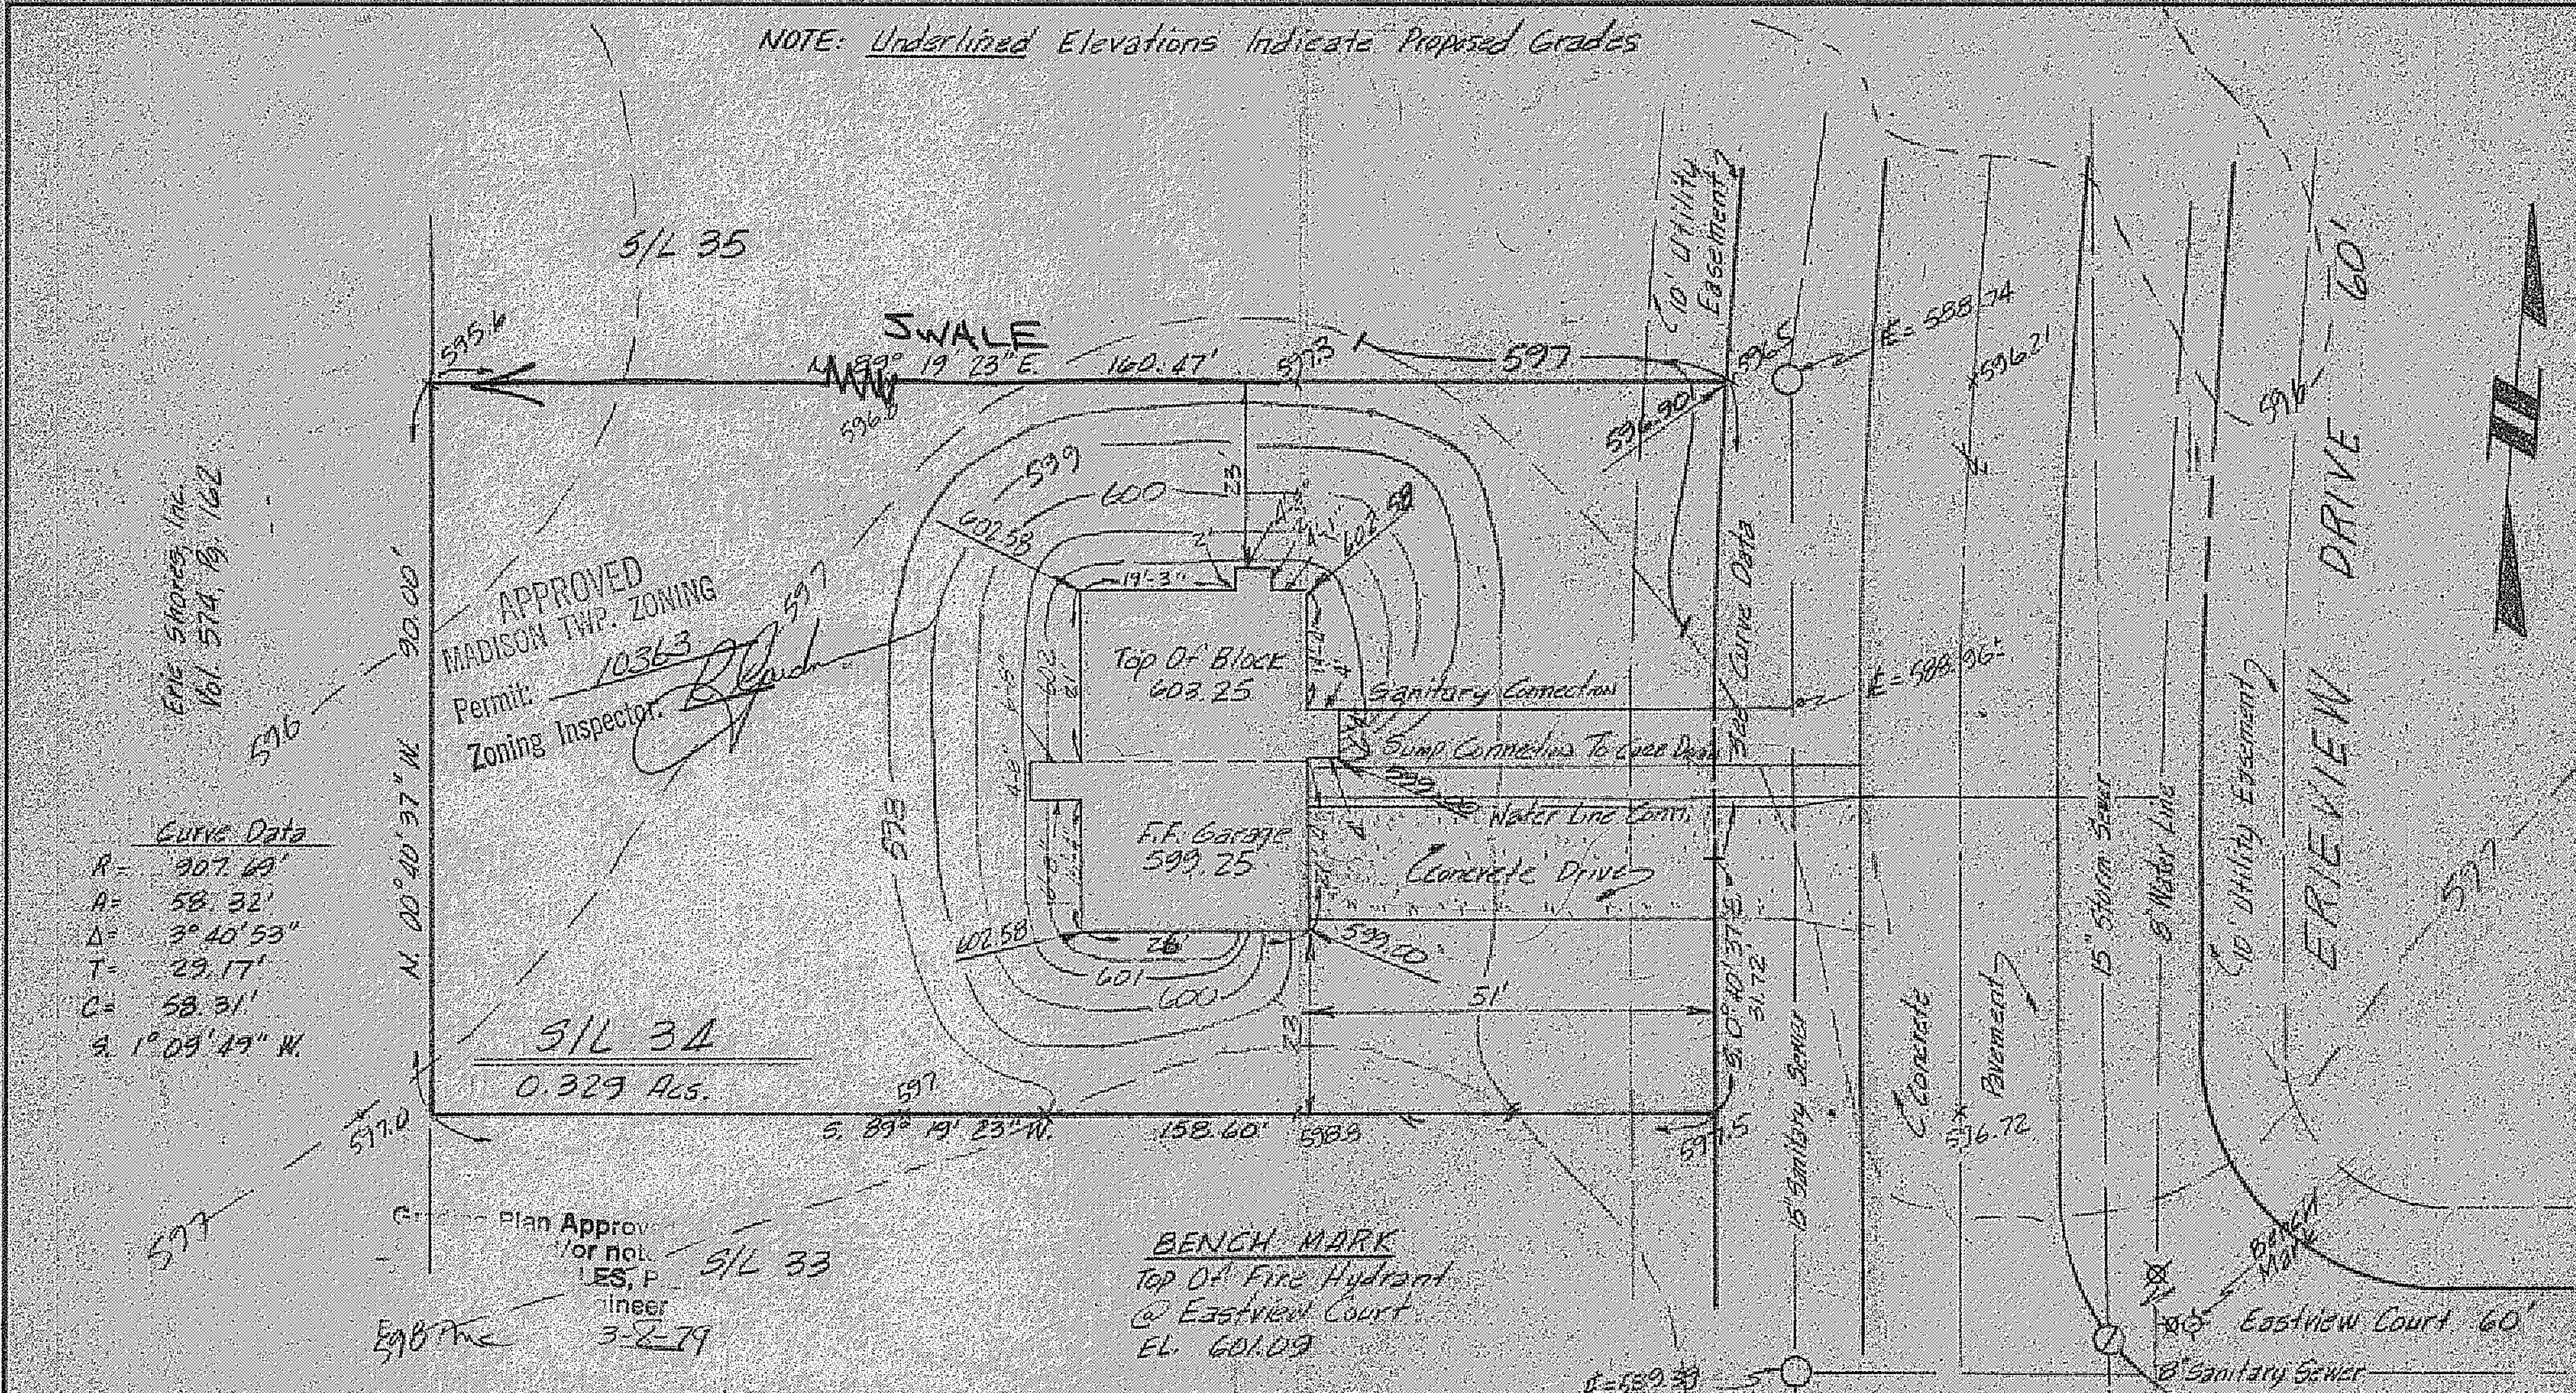

DESIGN CERTIFICATION	AS BUILT CERTIFICATION			
THIS PLAT WAS PREPARED BY ME, AND IS CORRECT TO THE BEST OF MY KNOWLEDGE AND BELIEF.	I HEREBY CERTIFY THAT THE CIRCLED GRADES ARE EXISTING FINISH GRADES CHECKED IN THE FIELD ON ____ AND THAT SURVEY IS CORRECT TO THE BEST OF MY KNOWLEDGE AND BELIEF.	**COLPETZER · WOODS** CONSULTANTS, INC.	DATE Feb 8th 1979 SCALE 1" = 20' DRWN BY ECF CHKD BY CP JOB NO 78/107 FB #328 PG #96	Site Plan For **NEFF - FAUVER** Being S/L #34 In The Erieview Estates Subdivision Madison Township, Lake County, Ohio
REG. SURVEYOR NO. 4785	REG. SURVEYOR NO.			