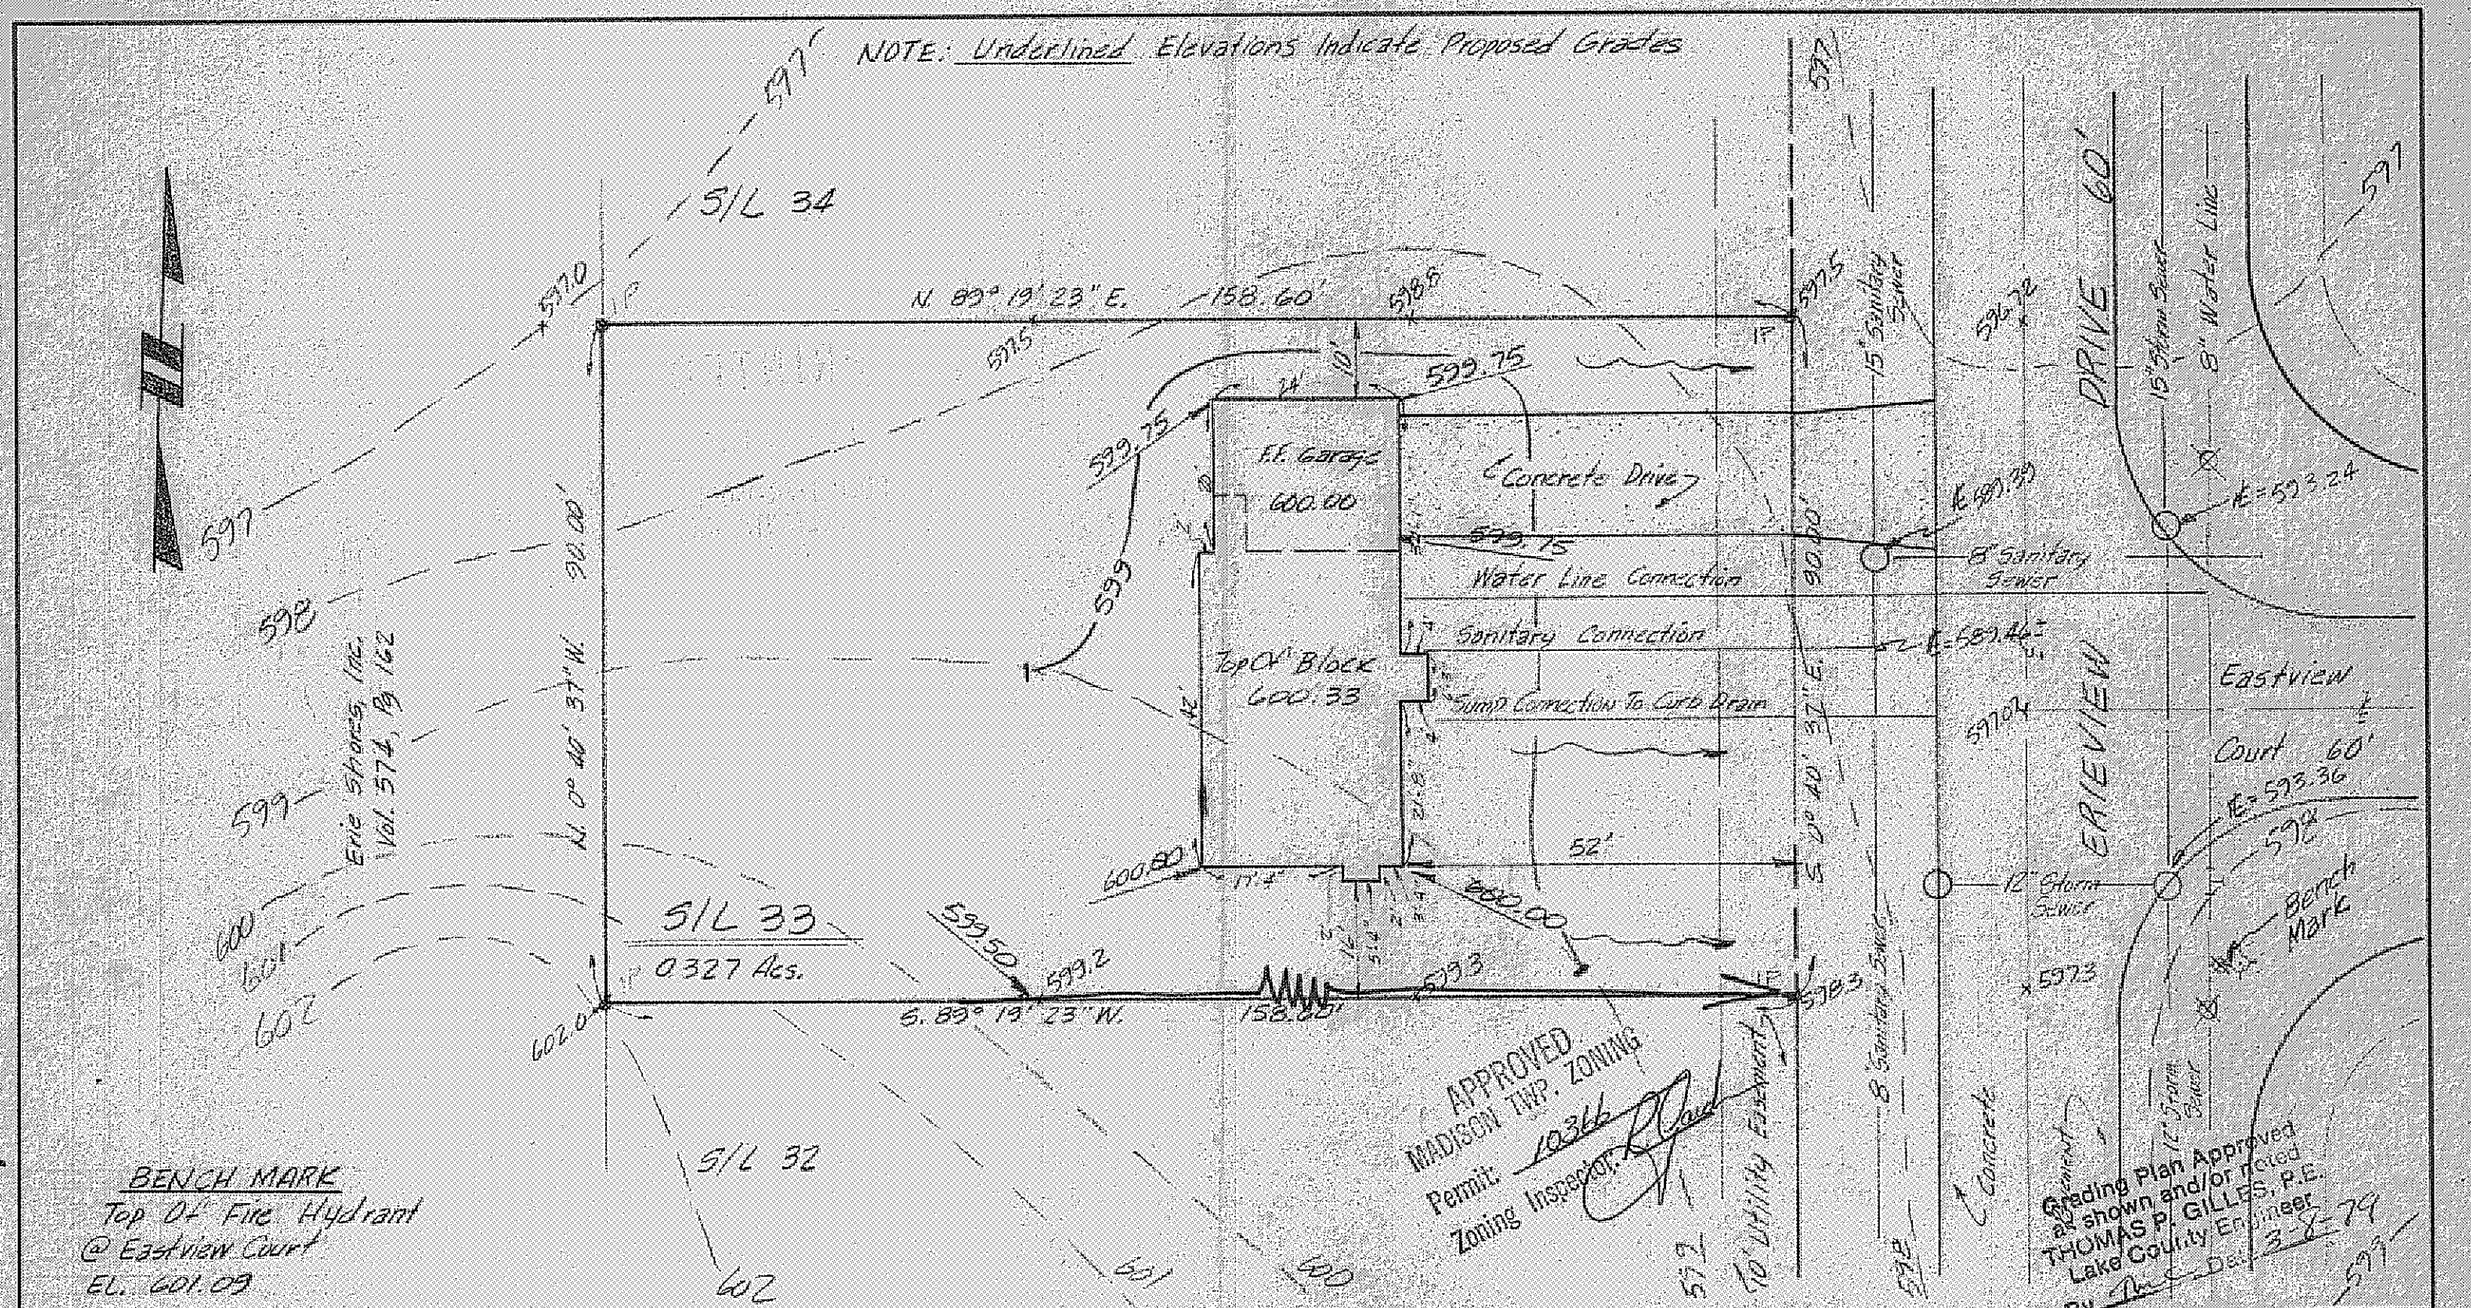

BENCH MARK
Top of Fire Hydrant
@ Eastview Court
EL. 601.09

DESIGN CERTIFICATION	AS BUILT CERTIFICATION			
THIS PLAT WAS PREPARED BY ME, AND IS CORRECT TO THE BEST OF MY KNOWLEDGE AND BELIEF.	I HEREBY CERTIFY THAT THE CIRCLED GRADES ARE EXISTING FINISH GRADES CHECKED IN THE FIELD ON _____ AND THAT SURVEY IS CORRECT TO THE BEST OF MY KNOWLEDGE AND BELIEF.	COLPETZER · WOODS CONSULTANTS, INC.	DATE Feb 8th 1979 SCALE 1"=20' DRWN BY ECF CHKD BY GB JOB NO. 78/107 FB #328 PG #96	Site Plan For NEFF-FAUVER Being S/L# 33 In The Erieview Estates Subdivision Madison Township, Lake County, Ohio
REG. SURVEYOR NO. 4285	REG. SURVEYOR NO. _____			