9-11-84

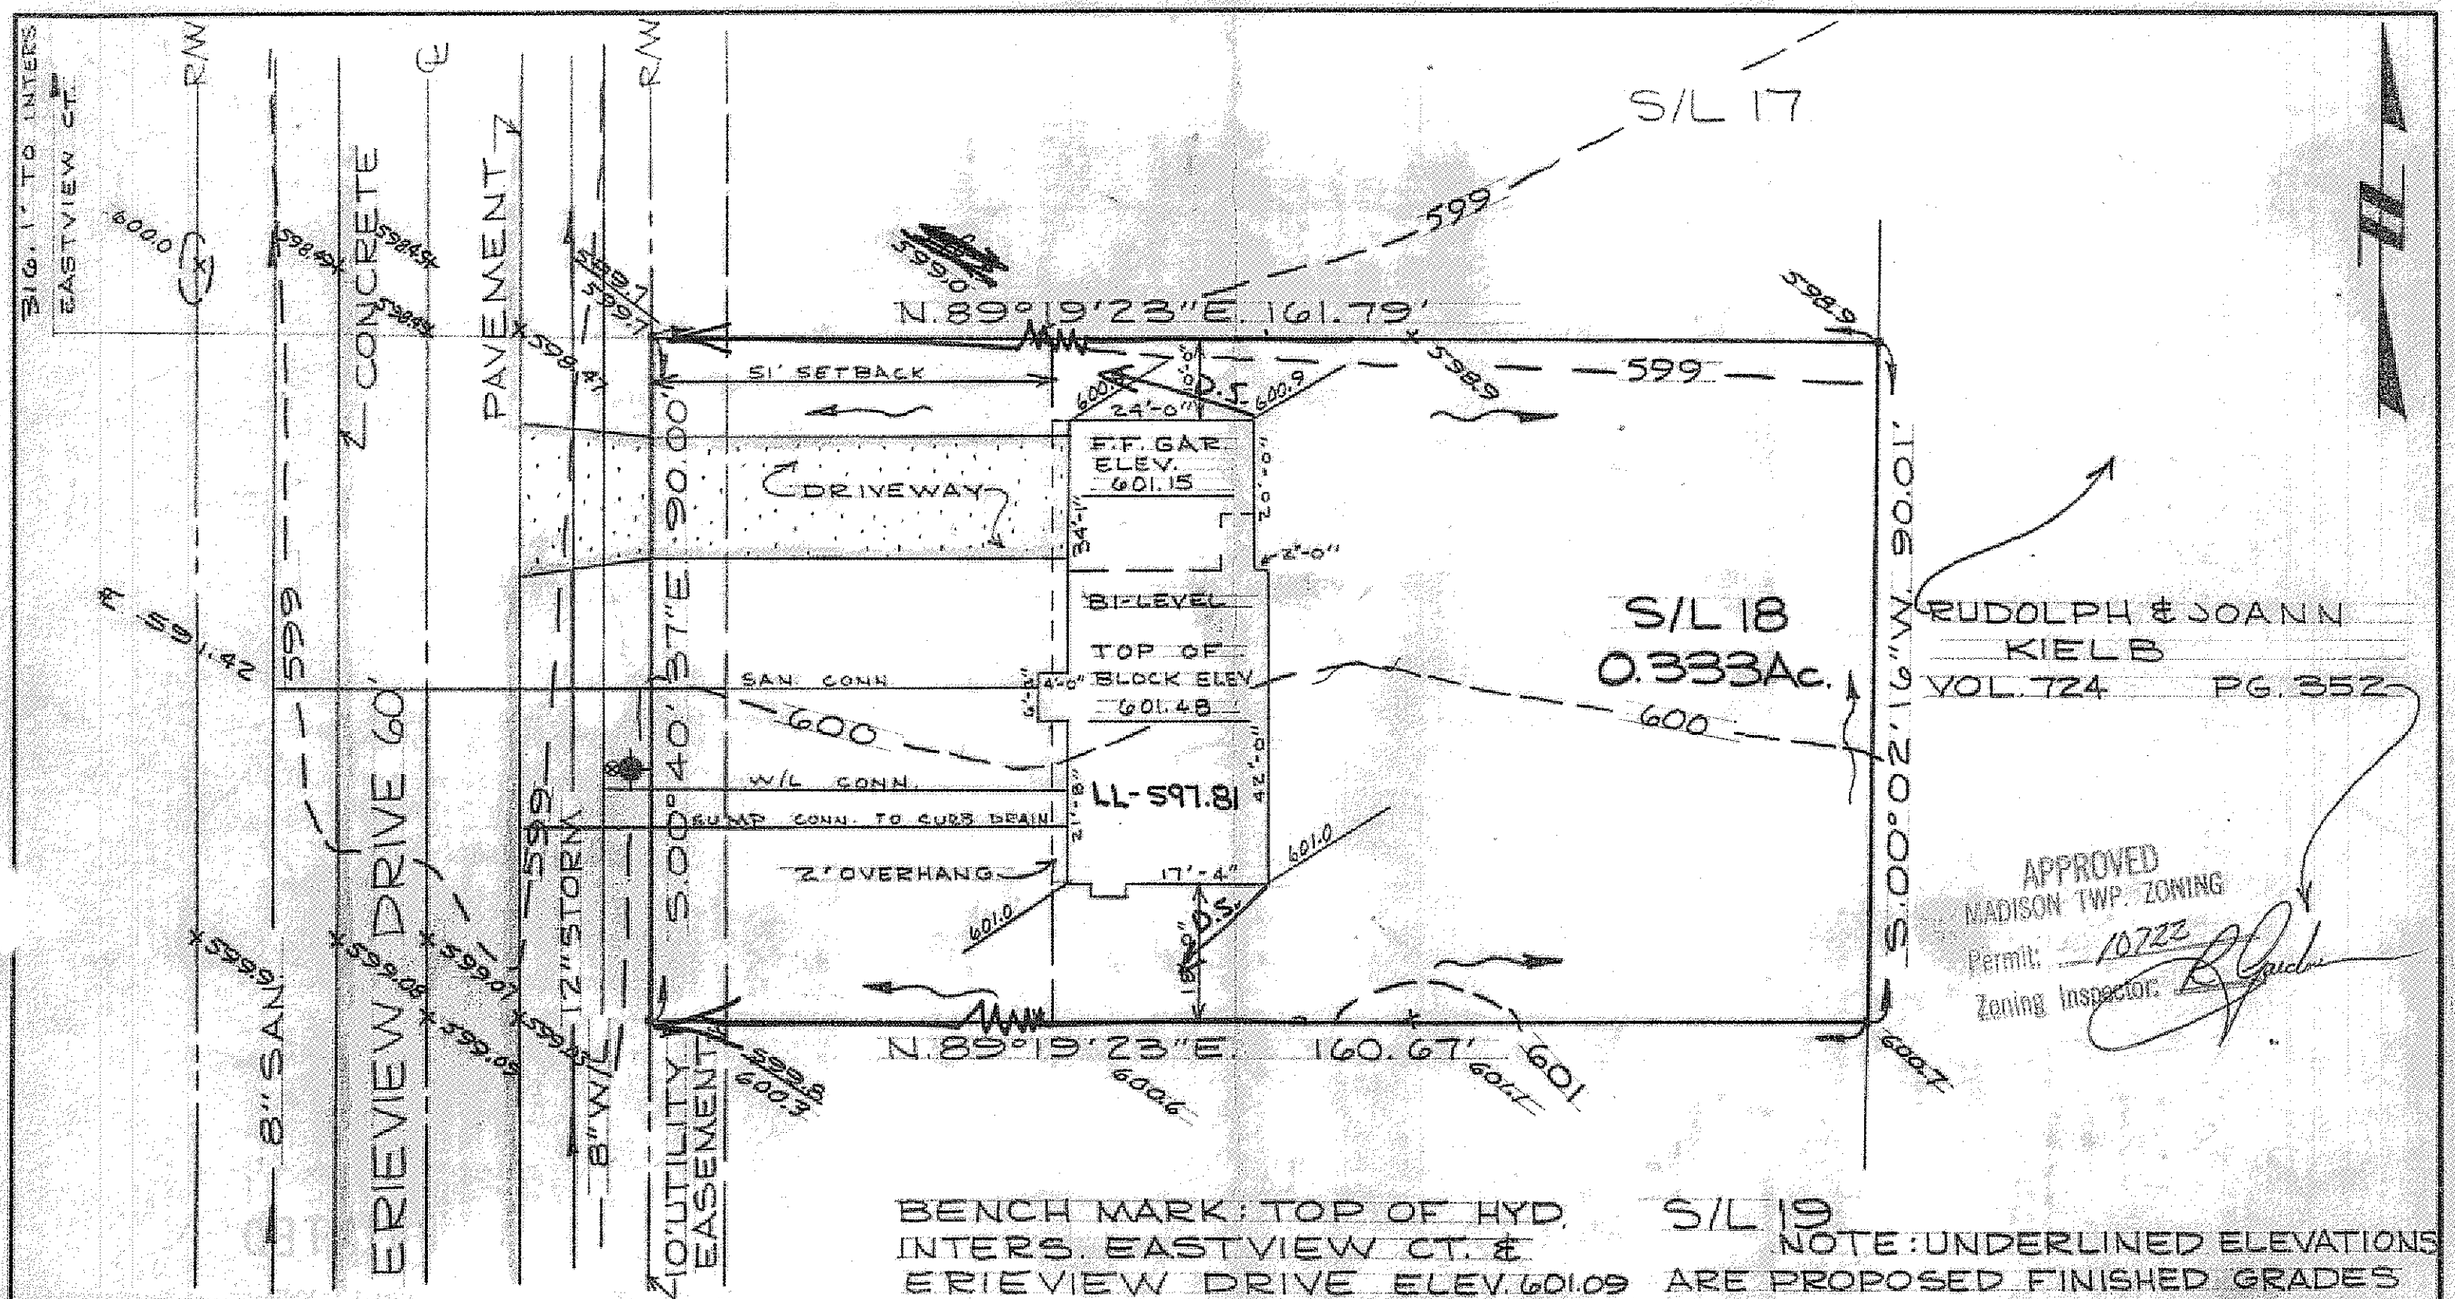

DESIGN CERTIFICATION

THIS PLAT WAS PREPARED BY ME, AND IS CORRECT TO THE BEST OF MY KNOWLEDGE AND BELIEF.

REG. SURVEYOR NO. 14285

AS BUILT CERTIFICATION

I HEREBY CERTIFY THAT THE CIRCLED GRADES ARE EXISTING FINISH GRADES CHECKED IN THE FIELD ON _____ AND THAT SURVEY IS CORRECT TO THE BEST OF MY KNOWLEDGE AND BELIEF.

REG. SURVEYOR NO. _____

COLPETZER · WOODS
CONSULTANTS, INC.

DATE 5/30/79
SCALE 1" = 20'
DRWN BY D.E.
CHKD BY
JOB NO. 78/107
FB 361 PG 76

SITE PLAN FOR
NEFF-FAUVER INC.
BEING S/L NO. 18 IN ERIEVIEW ESTATES SUBDIVISION
MADISON TWP., LAKE COUNTY, O.

S/L 18