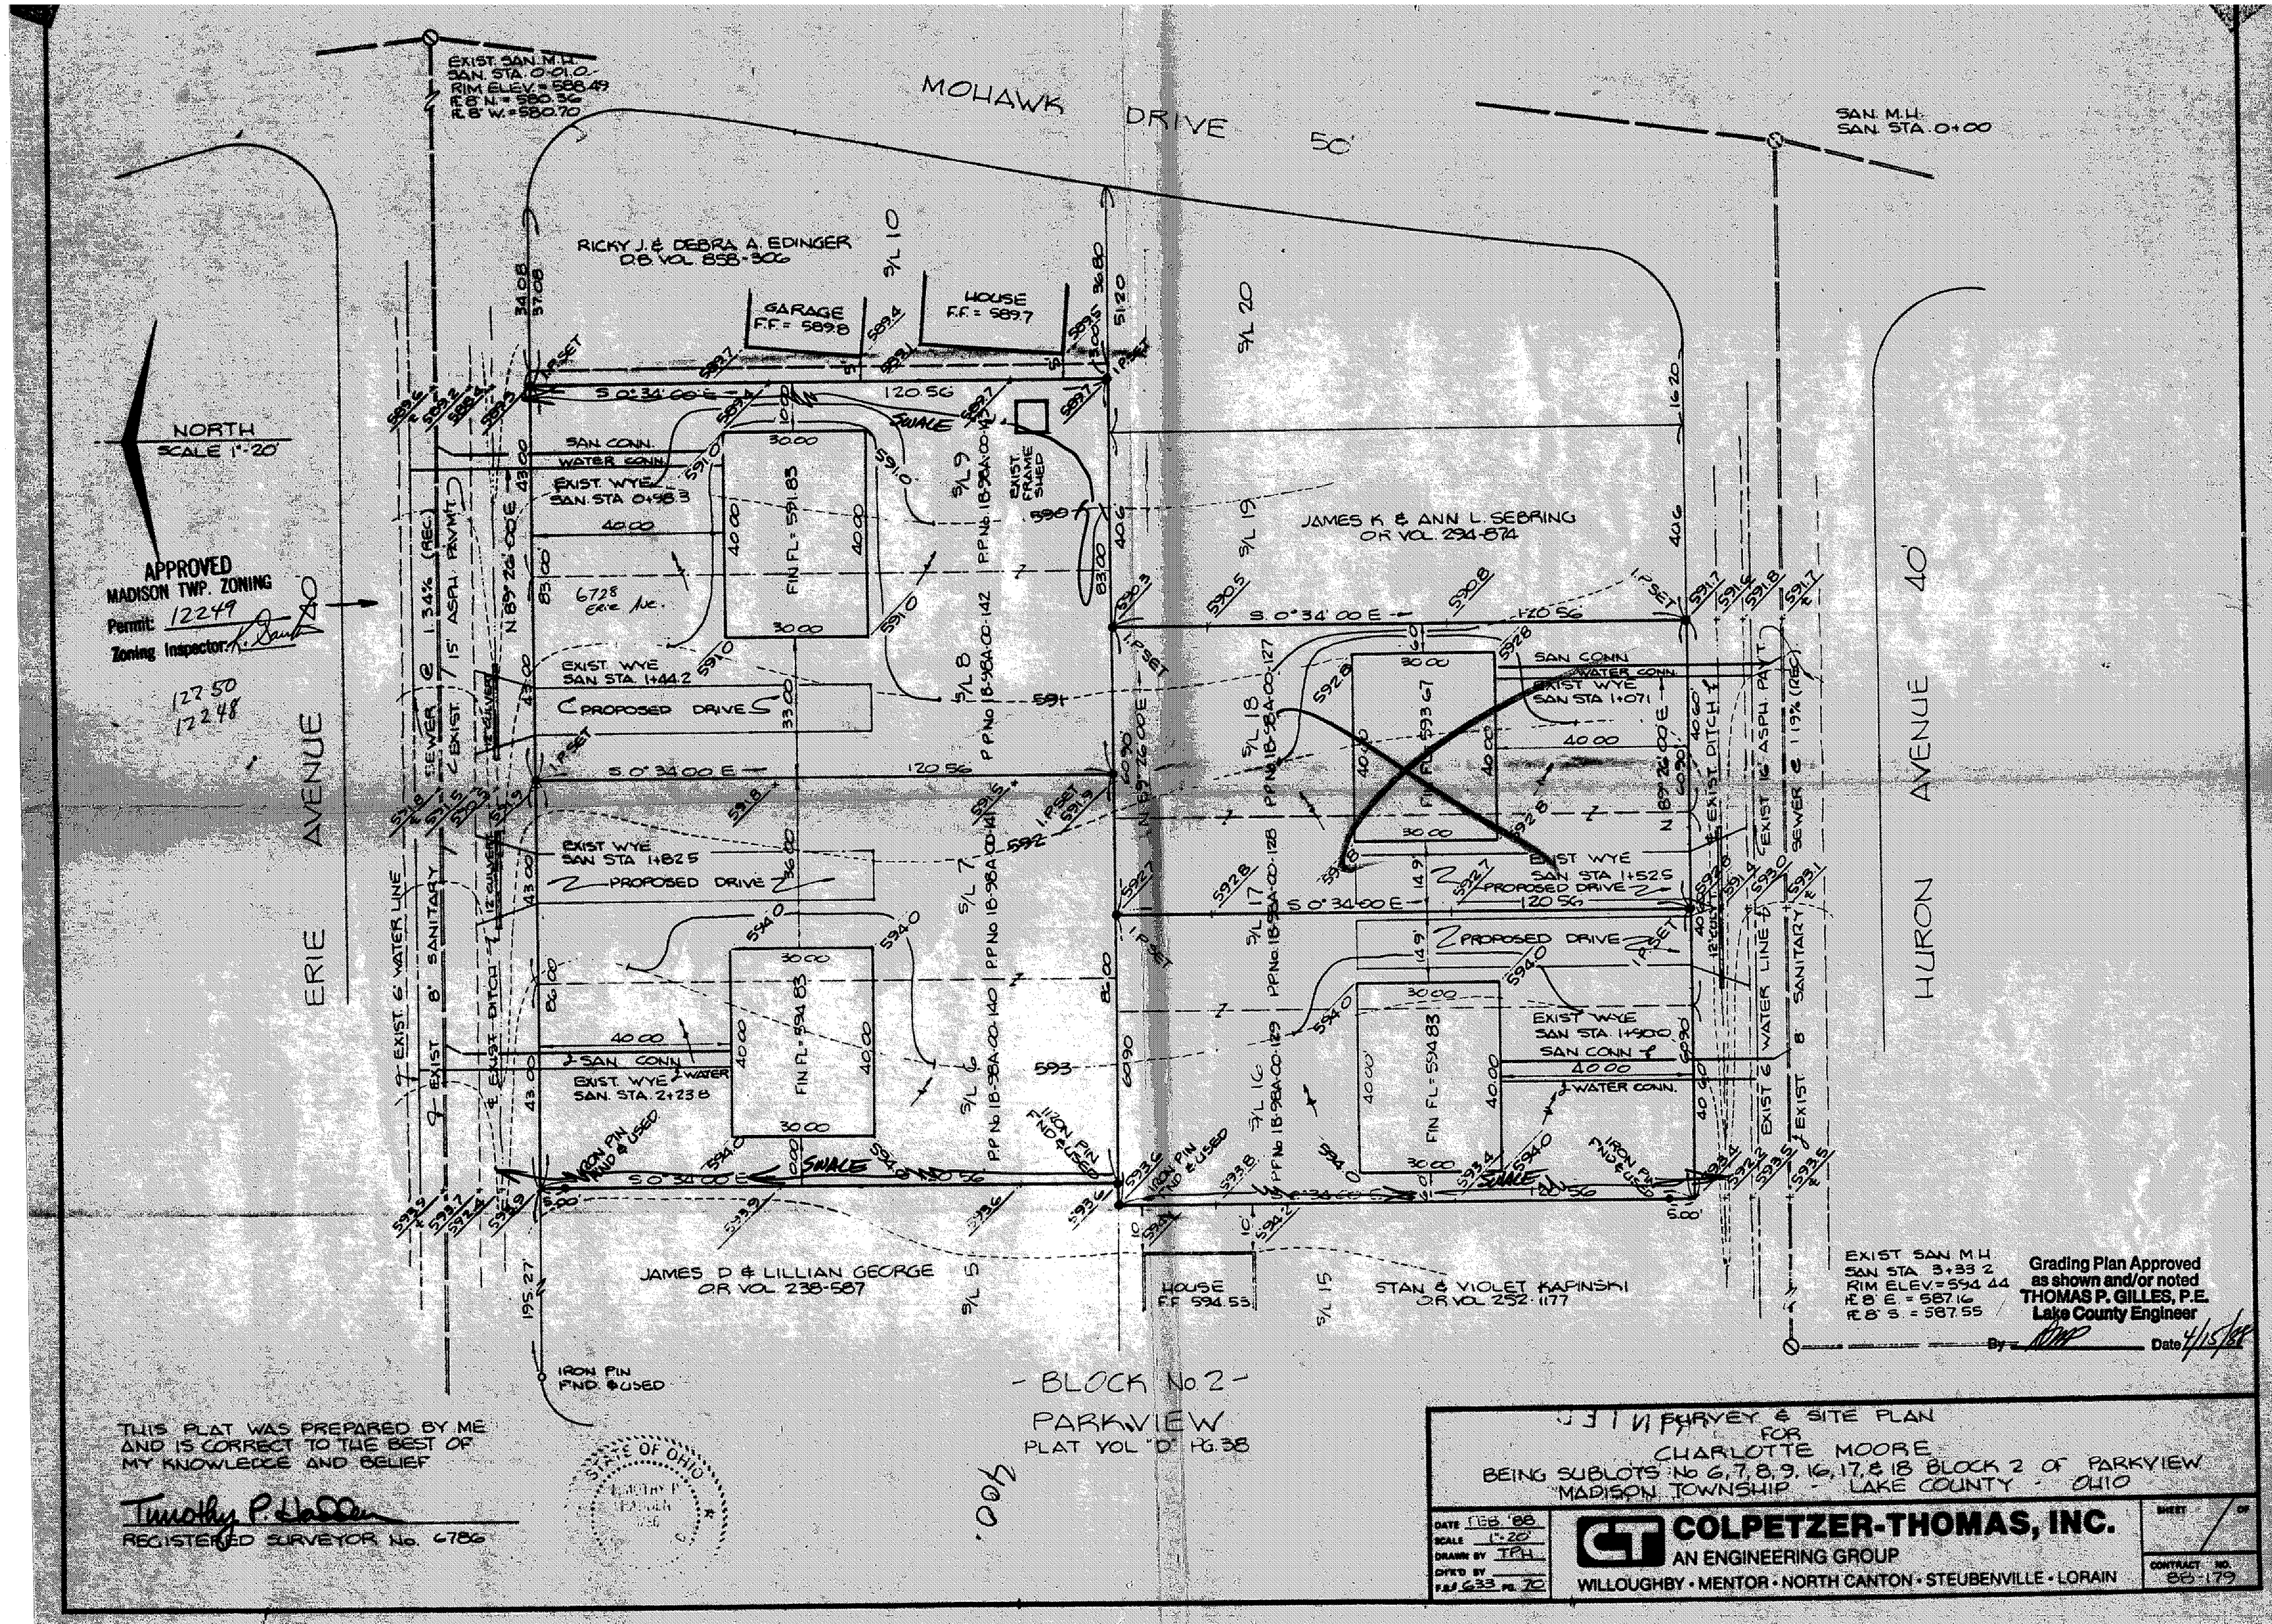
MOHAWK DRIVE 50'
ERIE AVENUE 40'
HURON AVENUE 40'
NORTH
SCALE 1"=20'
APPROVED
MADISON TWP. ZONING
Permit: 12249
Zoning Inspector:
12250
12248
RICKY J. & DEBRA A. EDINGER
D.B. VOL. 858-306
GARAGE
F.F. = 589.8
HOUSE
F.F. = 589.7
JAMES K. & ANN L. SEBRING
O.R. VOL. 294-874
JAMES D. & LILLIAN GEORGE
O.R. VOL. 238-587
STAN & VIOLET KAPINSKI
O.R. VOL. 252-1177
HOUSE
F.F. 594.53
EXIST. SAN. M.H.
SAN. STA. 0+01.0
RIM ELEV. = 588.49
SAN. M.H.
SAN. STA. 0+00
EXIST. SAN. M.H.
SAN. STA. 3+33.2
RIM ELEV. = 594.44
PROPOSED DRIVE
EXIST. WYE
SAN. STA. 0+98.3
EXIST. WYE
SAN. STA. 1+44.2
EXIST. WYE
SAN. STA. 1+82.5
EXIST. WYE
SAN. STA. 2+23.8
EXIST. WYE
SAN. STA. 1+07.1
EXIST. WYE
SAN. STA. 1+52.5
EXIST. WYE
SAN. STA. 1+90.0
SAN. CONN.
WATER CONN.
EXIST. 6" WATER LINE
EXIST. 8" SANITARY
EXIST. 15" ASPH. PAVMT.
EXIST. DITCH
EXIST. 16" ASPH. PAVT.
SEWER @ 1.34% (REC.)
SEWER @ 1.19% (REC.)
SWALE
IRON PIN FND. & USED
FIN. FL. = 591.83
FIN. FL. = 594.83
FIN. FL. = 593.67
S. 0°34'00" E
120.56
N 89°26'00" E
6728 Erie Ave.
- BLOCK No. 2 -
PARKVIEW
PLAT VOL "D" PG. 38
400'
Grading Plan Approved
as shown and/or noted
THOMAS P. GILLES, P.E.
Lake County Engineer
By
Date 4/15/88
THIS PLAT WAS PREPARED BY ME
AND IS CORRECT TO THE BEST OF
MY KNOWLEDGE AND BELIEF
Timothy P. Hadden
REGISTERED SURVEYOR No. 6786
STATE OF OHIO
SURVEY & SITE PLAN
FOR
CHARLOTTE MOORE
BEING SUBLOTS No 6, 7, 8, 9, 16, 17, & 18 BLOCK 2 OF PARKVIEW
MADISON TOWNSHIP - LAKE COUNTY - OHIO
DATE FEB. '88
SCALE 1"=20'
DRAWN BY TPH
CHK'D BY
F.B.# 633 PG. 70
COLPETZER-THOMAS, INC.
AN ENGINEERING GROUP
WILLOUGHBY • MENTOR • NORTH CANTON • STEUBENVILLE • LORAIN
SHEET
OF
CONTRACT NO. 88-179