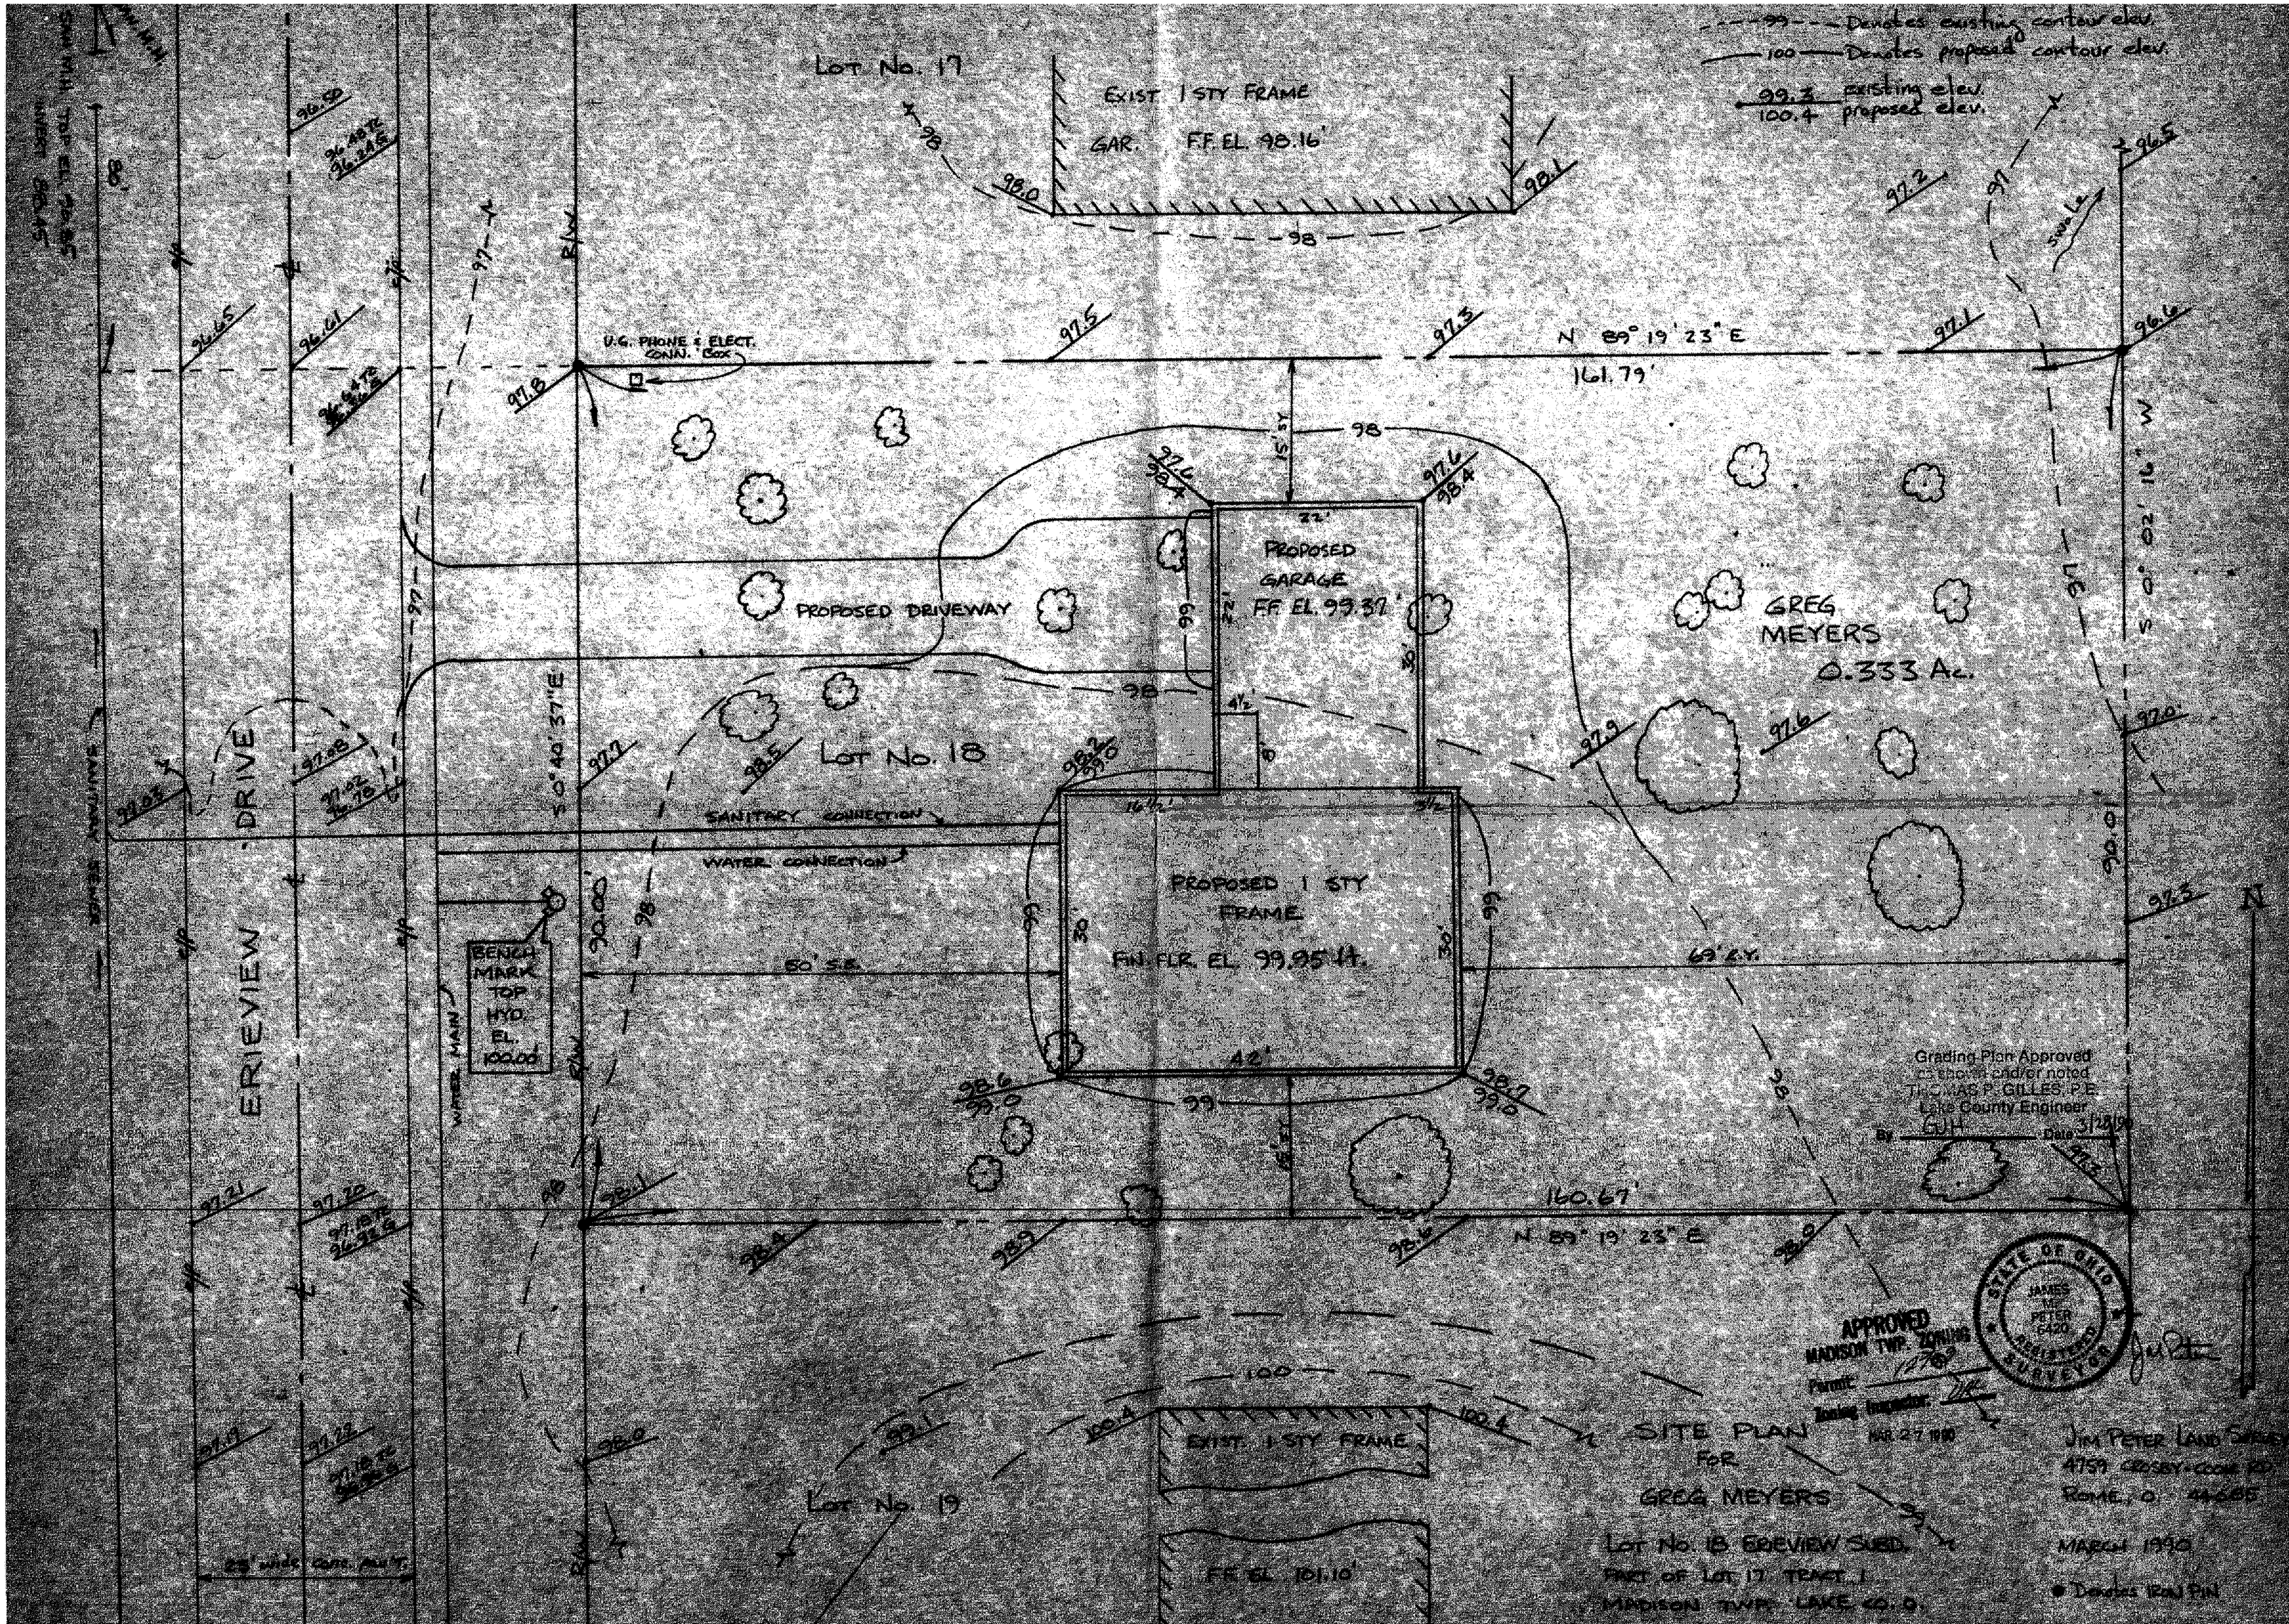

99 Denotes existing contour elev.
100 Denotes proposed contour elev.
99.3 existing elev.
100.4 proposed elev.
LOT No. 17
EXIST. 1 STY FRAME
GAR. F.F. EL. 98.16'
U.G. PHONE & ELECT. CONN. BOX
N 89° 19' 23" E
161.79'
PROPOSED GARAGE
F.F. EL. 99.37'
PROPOSED DRIVEWAY
GREG MEYERS
0.333 Ac.
LOT No. 18
SANITARY CONNECTION
WATER CONNECTION
PROPOSED 1 STY FRAME
FIN. FLR. EL. 99.95 ft.
BENCH MARK TOP HYD. EL. 100.00'
ERIEVIEW DRIVE
SANITARY SEWER
WATER MAIN
50' S.B.
69' L.Y.
160.67'
N 89° 19' 23" E
EXIST. 1 STY FRAME
LOT No. 19
F.F. EL. 101.10'
Grading Plan Approved as shown and/or noted
THOMAS P. GILLES, P.E.
Lake County Engineer
By GJH Date 3/28/90
APPROVED
MADISON TWP. ZONING
Permit
Zoning Inspector
MAR 27 1990
STATE OF OHIO
JAMES M. PETER
6420
REGISTERED
SURVEYOR
SITE PLAN
FOR
GREG MEYERS
LOT No. 18 ERIEVIEW SUBD.
PART OF LOT 17 TRACT 1
MADISON TWP. LAKE CO. O.
JIM PETER LAND SURVEY
4759 CROSBY-COOK RD.
ROME, O. 44085
MARCH 1990
● Denotes IRON PIN