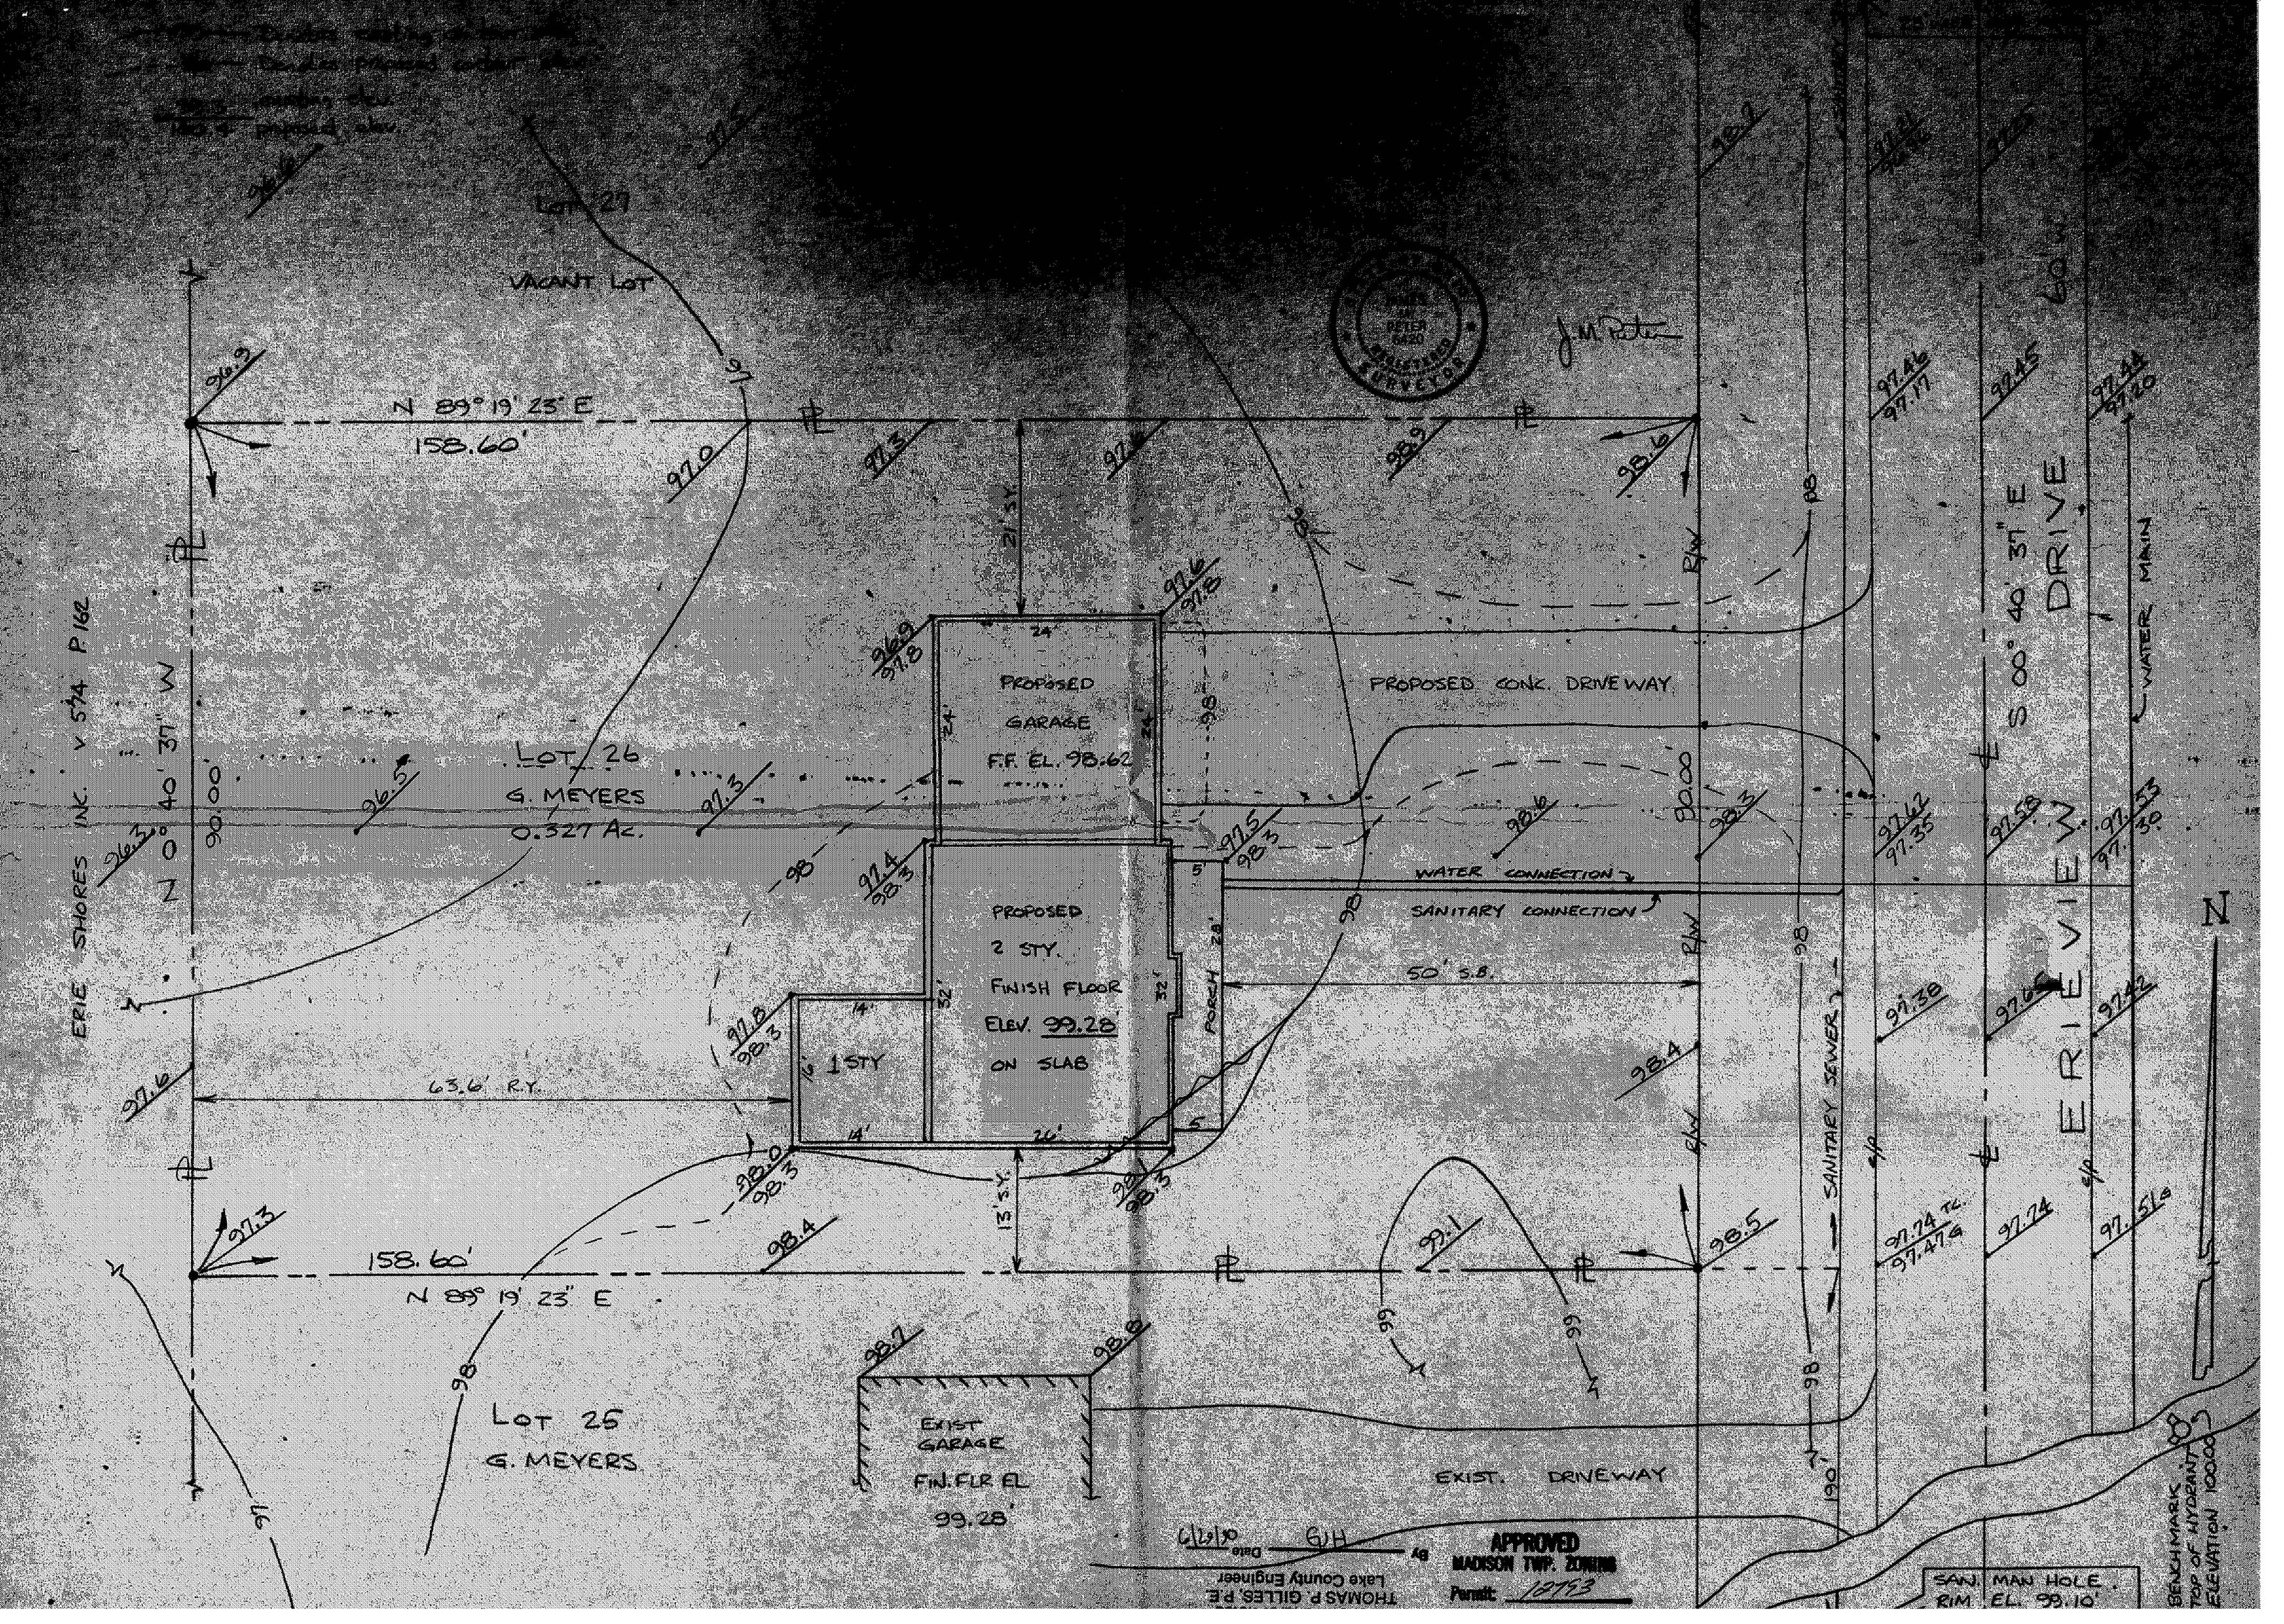

LOT 27
VACANT LOT
N 89° 19' 23" E
158.60'
21' S.Y.
PROPOSED GARAGE
F.F. EL. 98.62
PROPOSED CONC. DRIVEWAY
LOT 26
G. MEYERS
0.327 Ac.
PROPOSED 2 STY. FINISH FLOOR ELEV. 99.28 ON SLAB
1 STY
PORCH
WATER CONNECTION
SANITARY CONNECTION
50' S.B.
63.6' R.Y.
13' S.Y.
158.60'
N 89° 19' 23" E
LOT 25
G. MEYERS
EXIST GARAGE
FIN. FLR EL
99.28'
EXIST. DRIVEWAY
SANITARY SEWER
ERIE SHORES INC. V 574 P 162
N 0° 40' 37" W
90.00'
S 00° 40' 37" E
ERIE VIEW DRIVE
WATER MAIN
60'
N
SAN. MAN HOLE
RIM EL. 99.10'
BENCHMARK
TOP OF HYDRANT
ELEVATION 100.00
APPROVED
MADISON TWP. ZONING
Permit: 12753
THOMAS P. GILLES, P.E.
Lake County Engineer