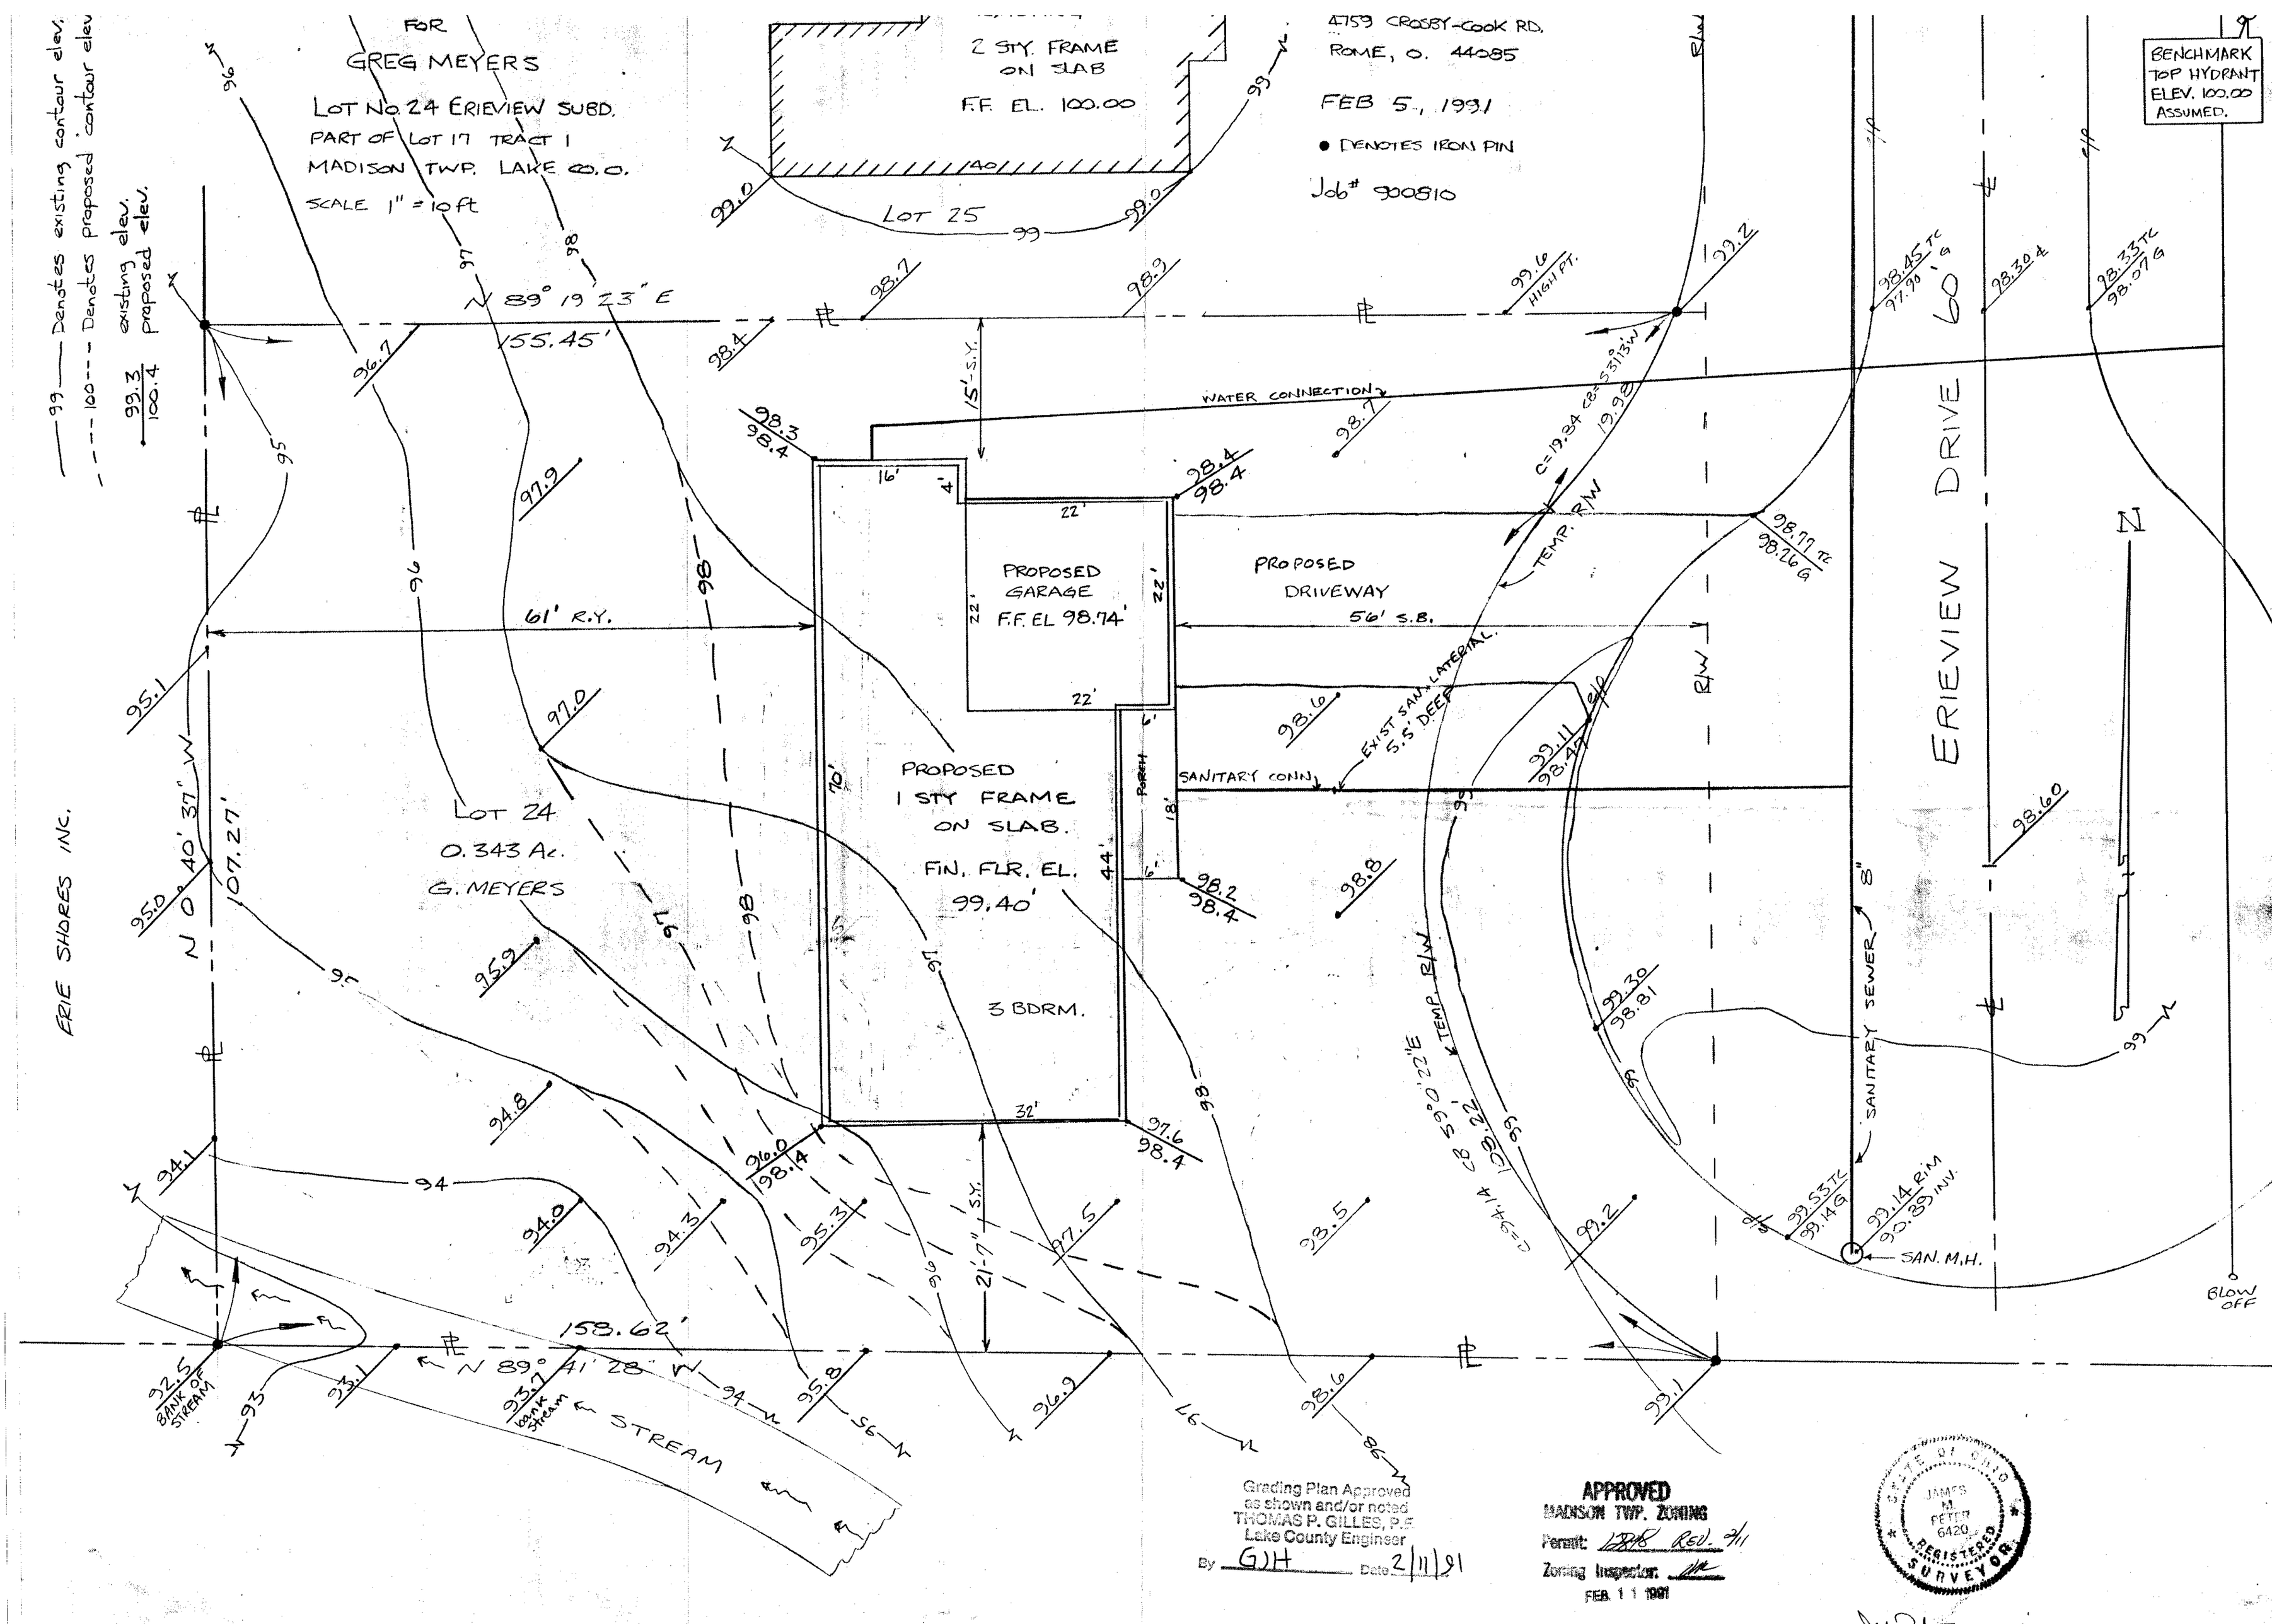

Grading Plan Approved as shown and/or noted
THOMAS P. GILLES, P.E.
Lake County Engineer
By GJH Date 2/11/91

APPROVED
MADISON TWP. ZONING
Permit: 1348 REV. 2/11
Zoning Inspector: [signature]
FEB 11 1991

STATE OF OHIO
JAMES M. PETER
6420
REGISTERED SURVEYOR