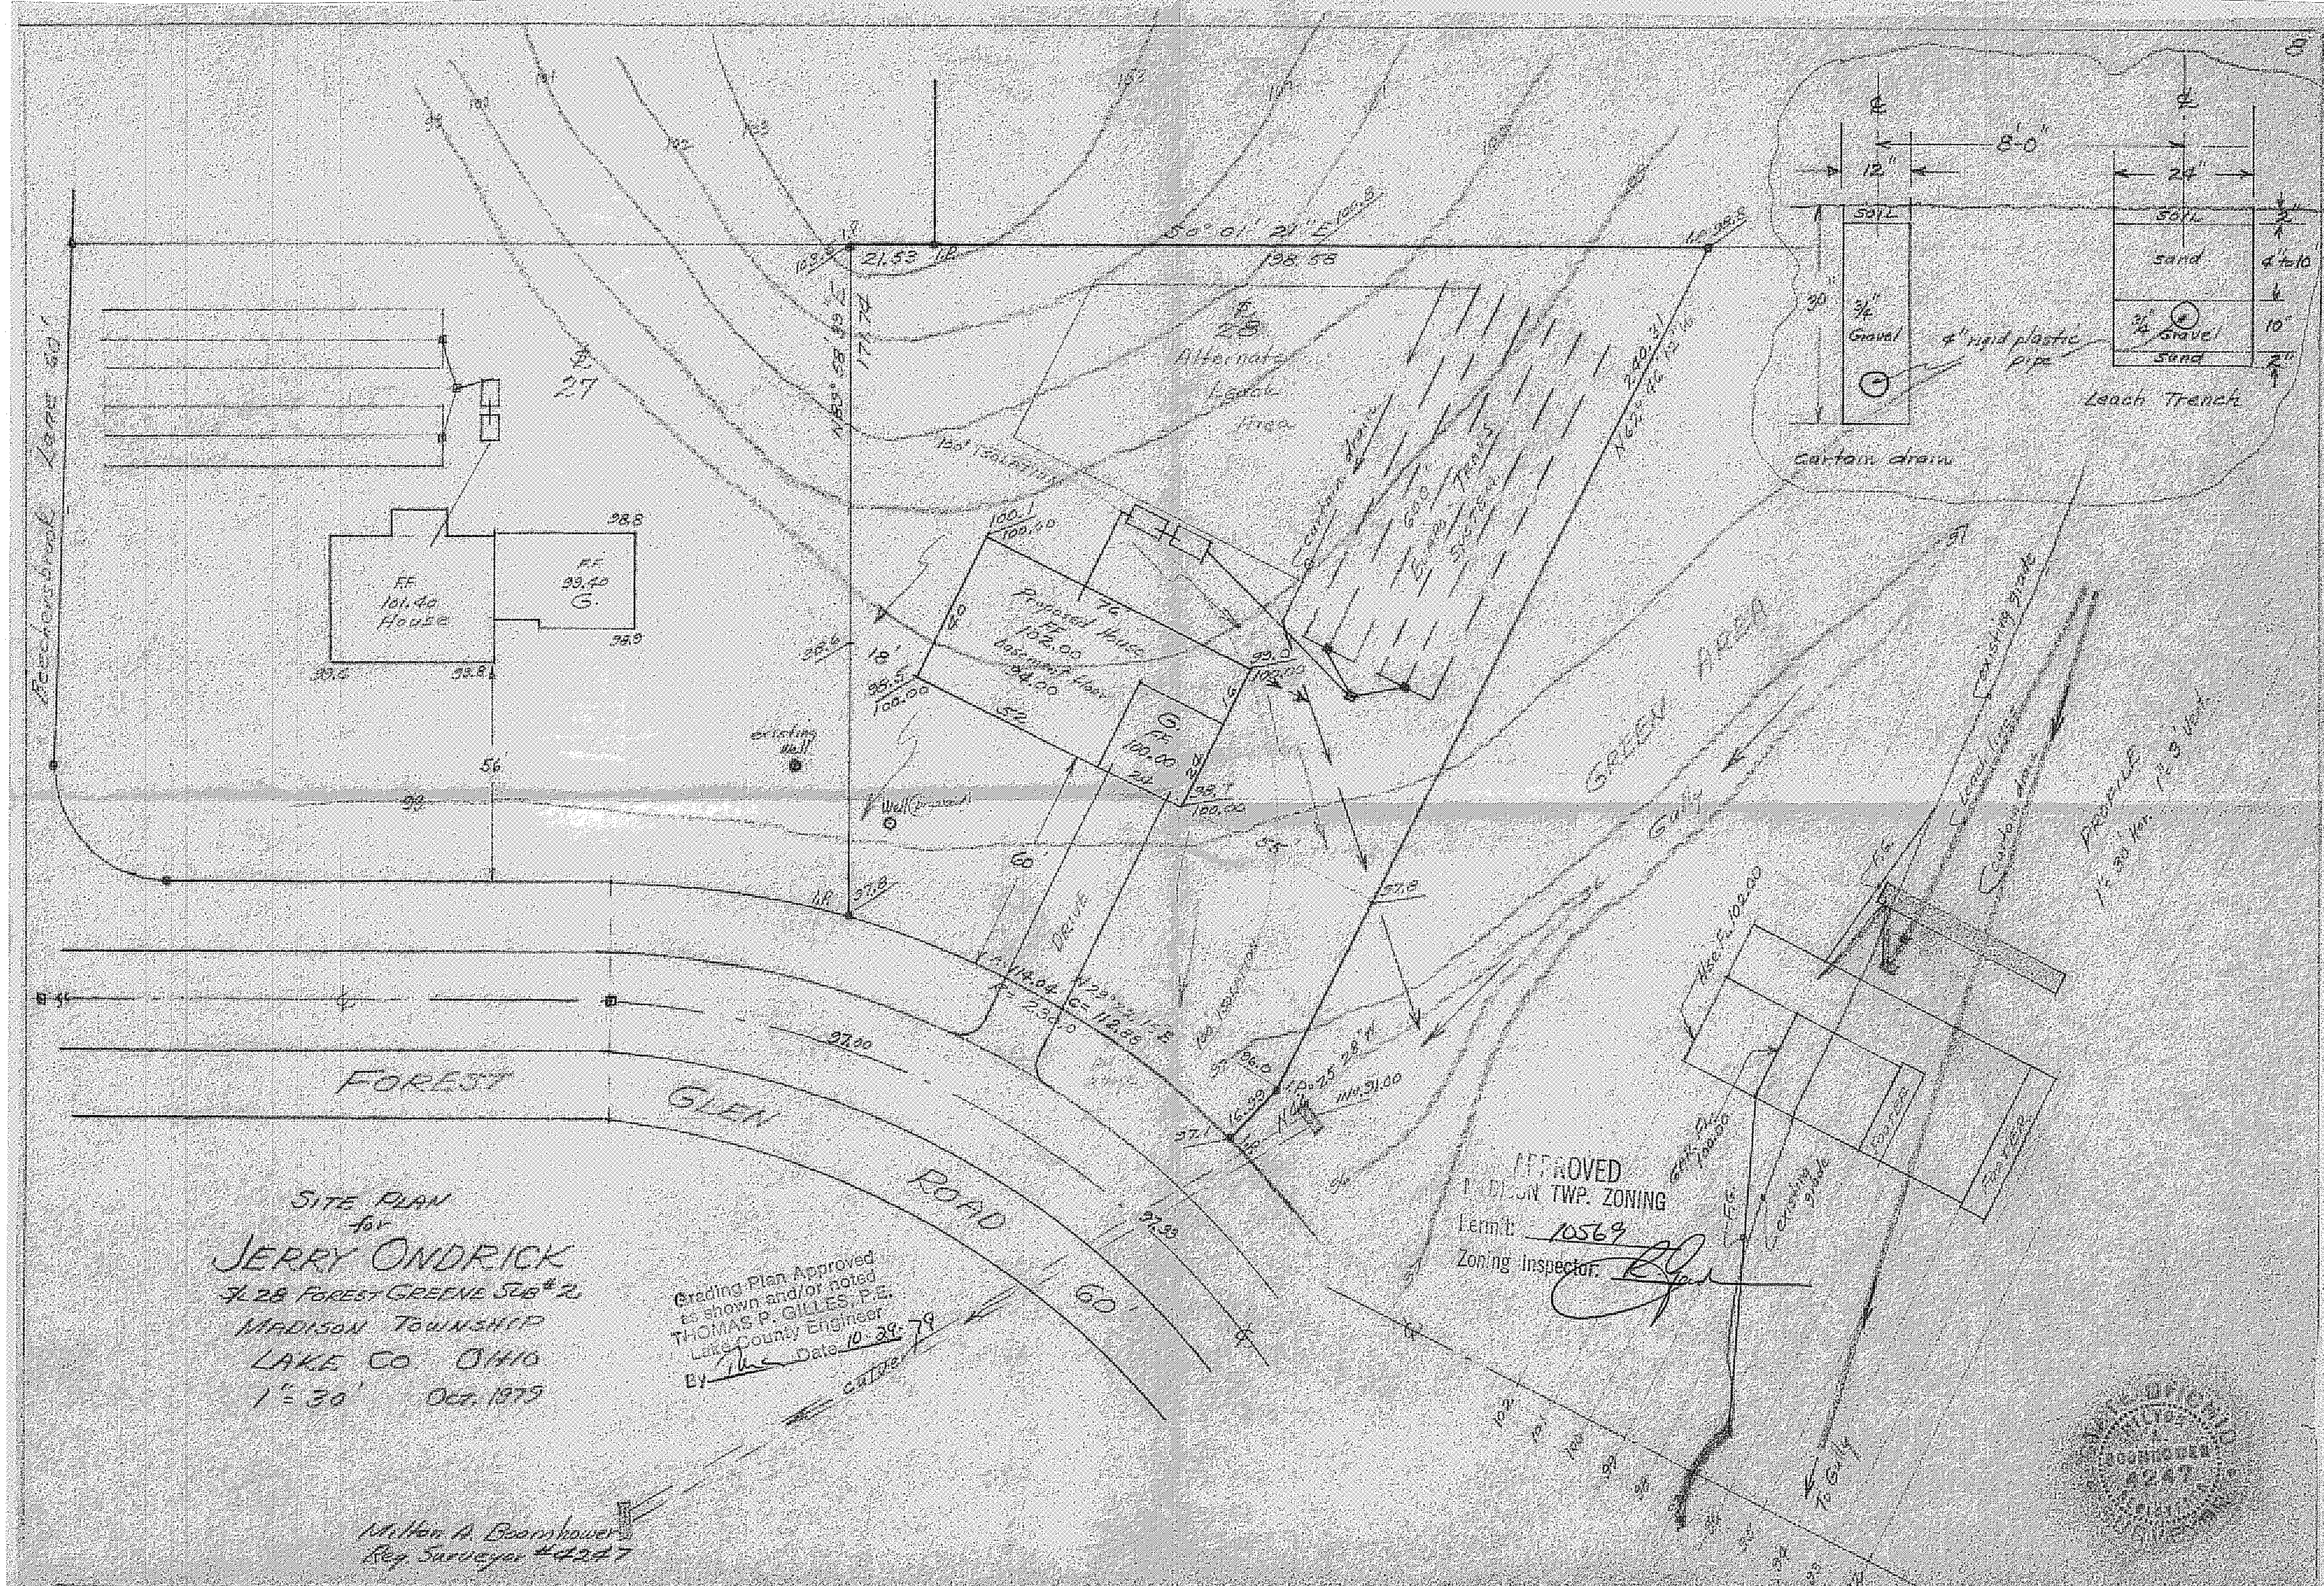

SITE PLAN
for
JERRY ONDRICK
SL 28 FOREST GREENE SUB # 2
MADISON TOWNSHIP
LAKE CO OHIO
1" = 30'   OCT. 1979
Milton A. Boomhower
Reg. Surveyor #4247
Feeckerbrook Lane 50'
FOREST GLEN ROAD 60'
S0° 01' 21" E 100.8
21.53
98.58
N 89° 58' 39" W
171.74
240.31
N 62° 46' 12" W
27
28
Alternate Leach Area
Curtain drain
Leach Trench
Proposed House
FF 102.00
basement floor 94.00
76
52
40
G.
FF 100.00
24
FF 101.40 House
FF 99.40 G.
existing Well
Well (proposed)
DRIVE
60
56
18'
GREEN AREA
Gully
existing grade
PROFILE
1" = 30' Hor.
12"
8'-0"
24"
SOIL
sand
3/4" Gravel
4" rigid plastic pipe
sand
4" to 10"
10"
2"
30"
To Gully
FOYER
APPROVED
MADISON TWP. ZONING
Permit: 10569
Zoning Inspector:
Grading Plan Approved
as shown and/or noted
THOMAS P. GILLES, P.E.
Lake County Engineer
By   Date 10-29-79
culvert