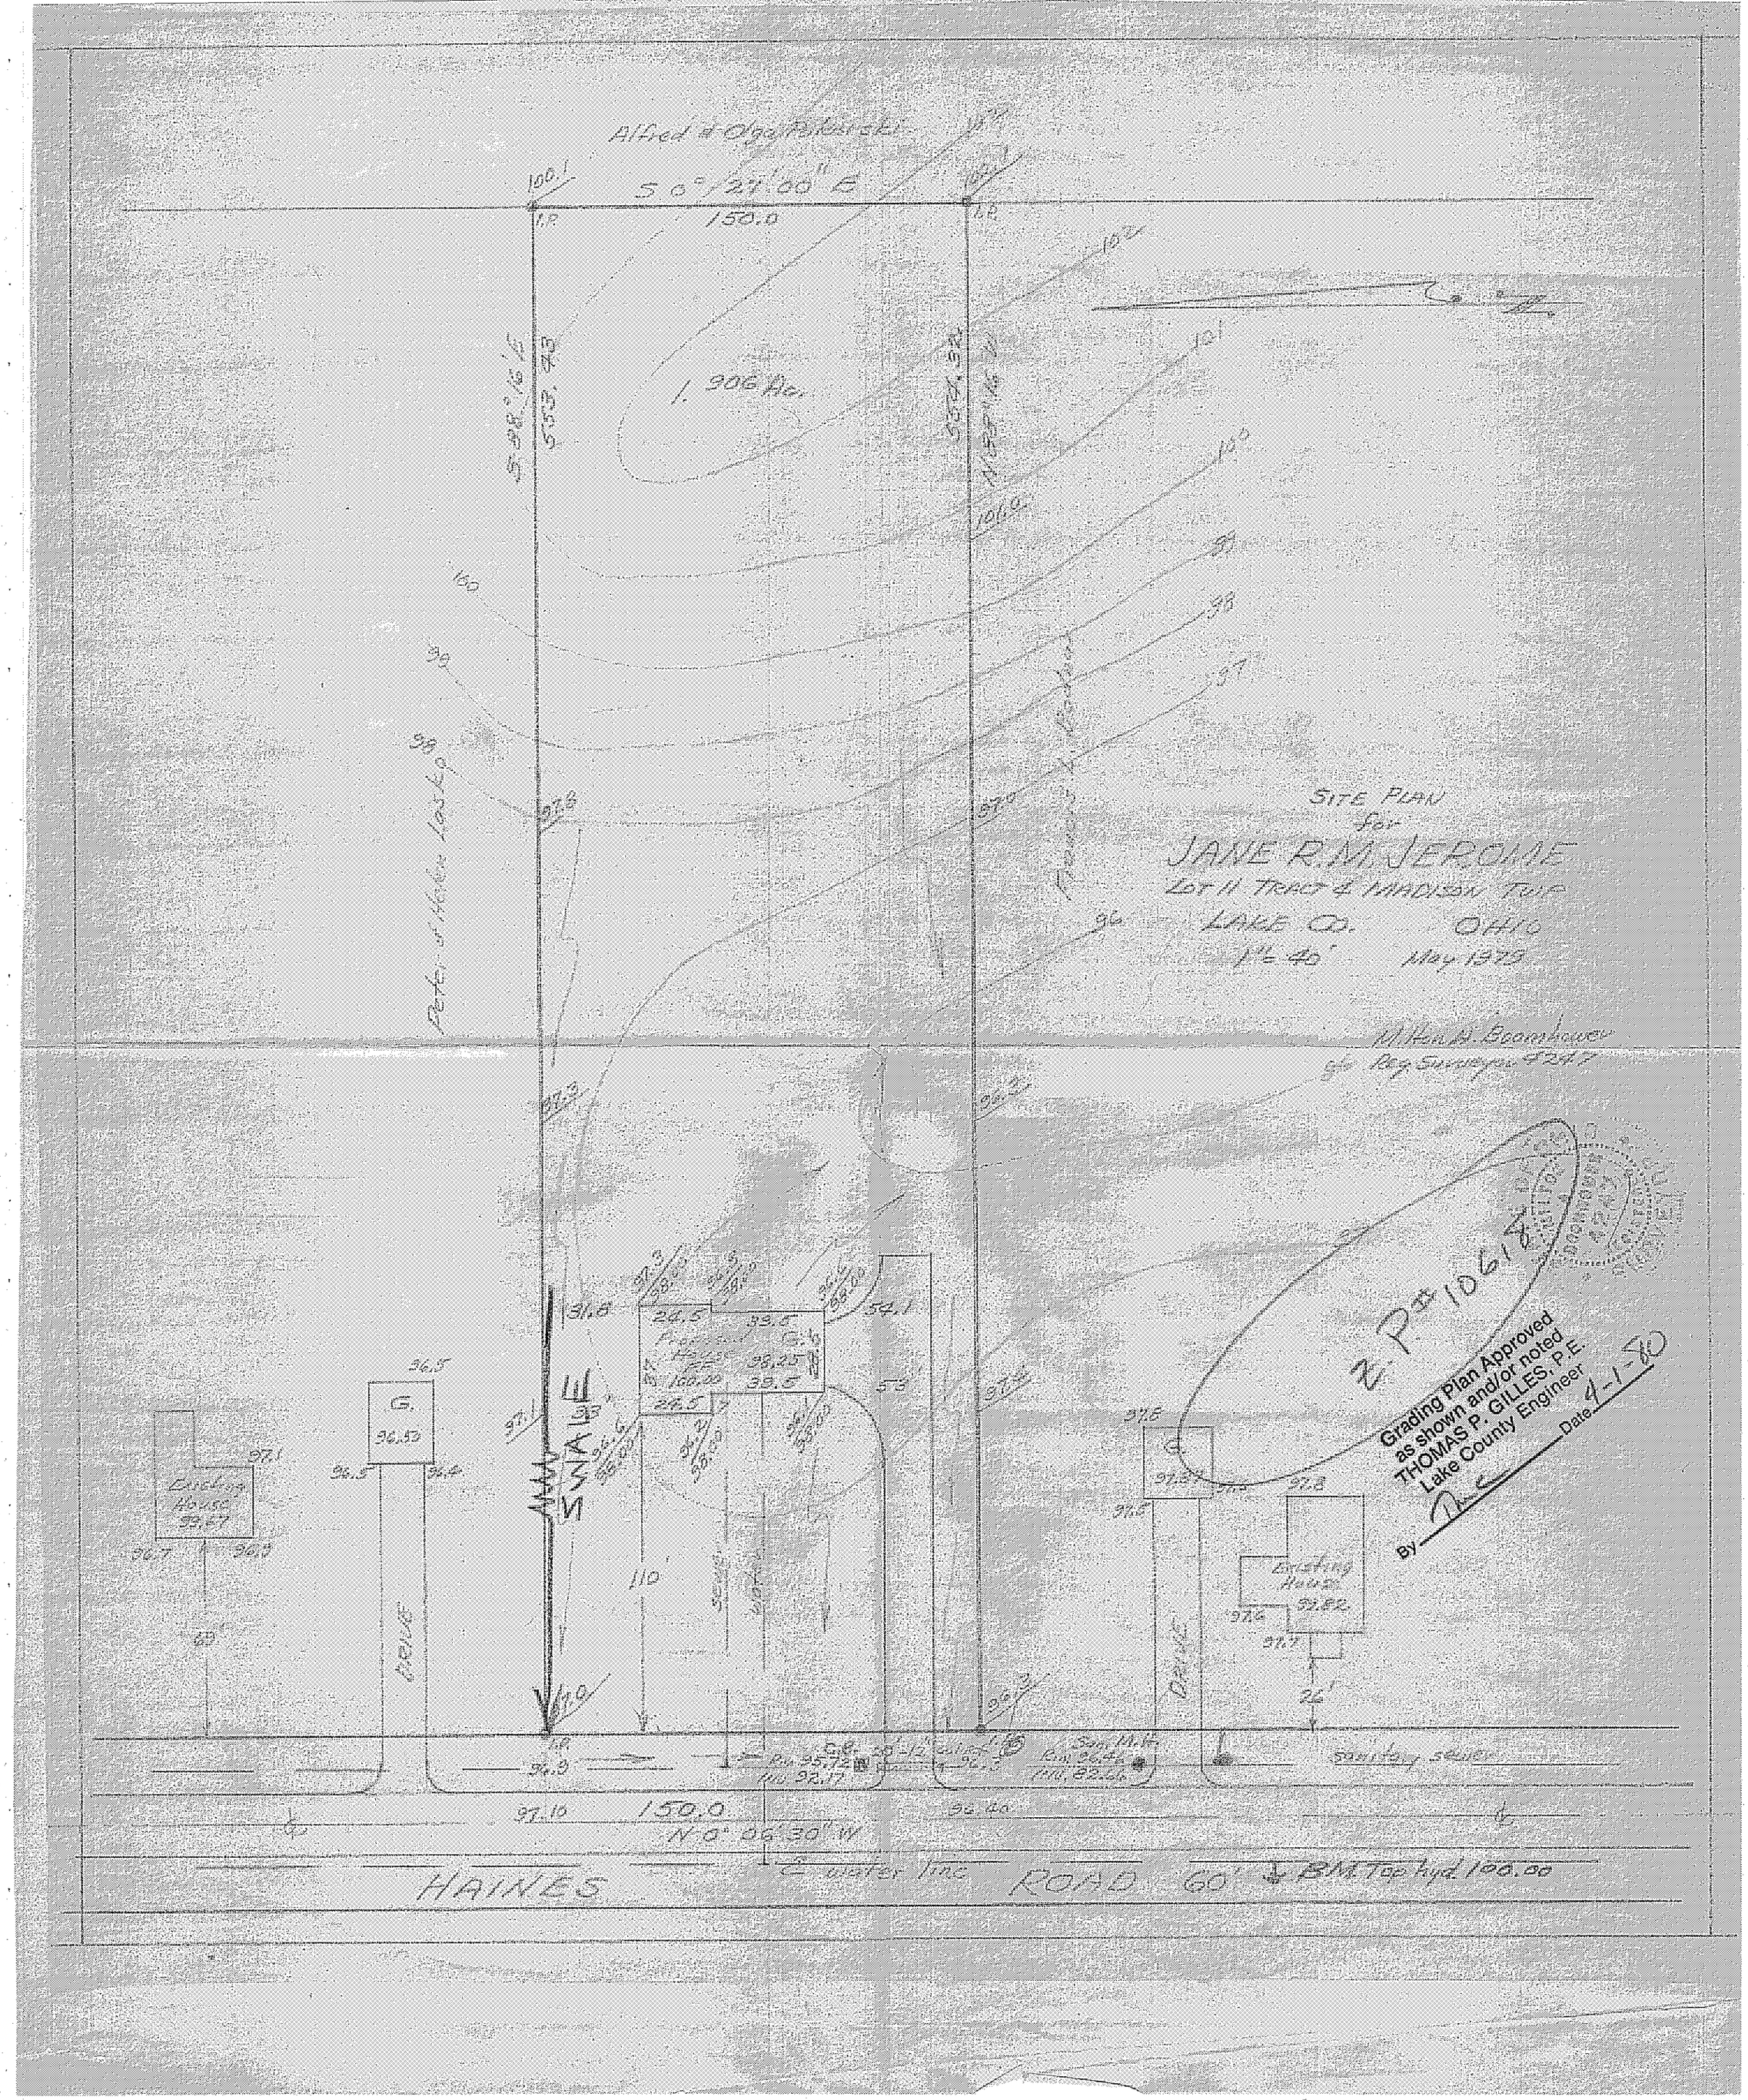
Alfred & Olga Polacek
S 0° 27' 00" E
150.0
1.906 Ac.
SITE PLAN
for
JANE R.M. JERONE
Lot 11 TRACT 4 MADISON TWP
LAKE CO. OHIO
1" = 40'
May 1979
Wilfred D. Beardsley
Reg. Surveyor 5247
Grading Plan Approved
as shown and/or noted
THOMAS P. GILLES, P.E.
Lake County Engineer
By
Date 4-1-80
SWALE
DRIVE
Existing House
G.
Sanitary sewer
110
150.0
N 0° 06' 30" W
HAINES
ROAD 60'
BM Top hyd 100.00