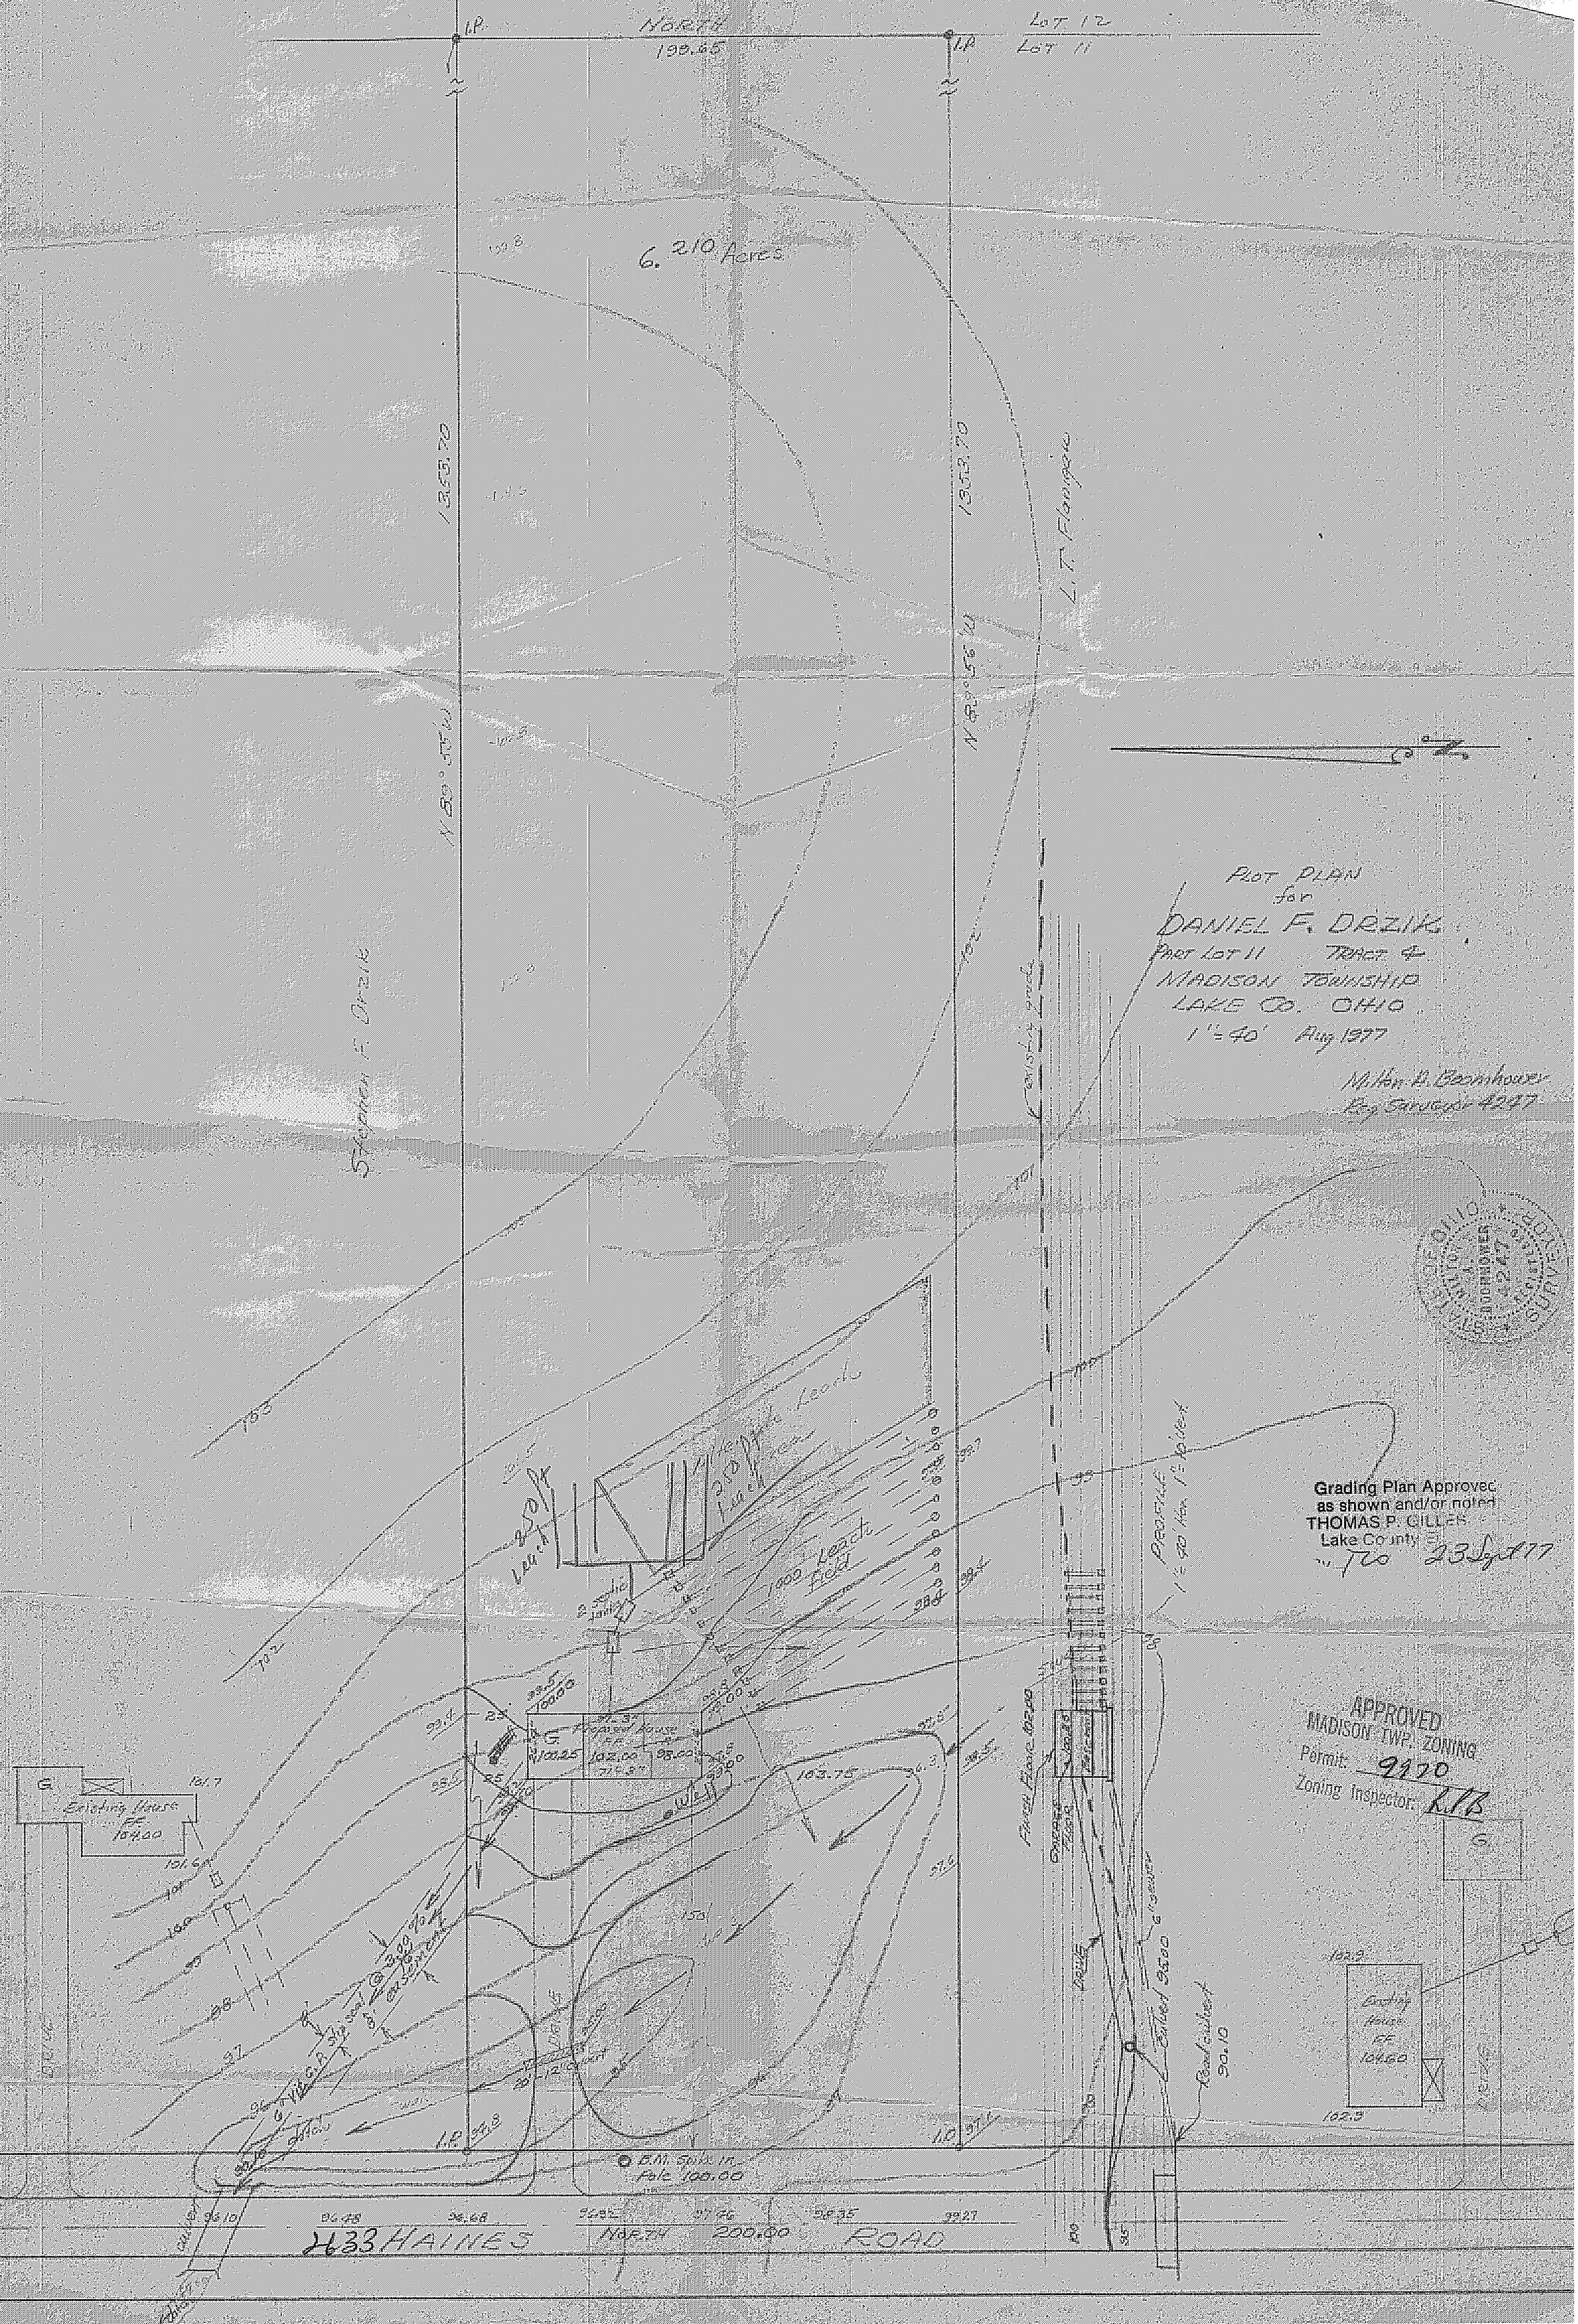

PLOT PLAN
for
DANIEL F. DRZIK
PART LOT 11 TRACT 4
MADISON TOWNSHIP
LAKE CO. OHIO
1" = 40' Aug 1977
Milton A. Boomhower
Reg Surveyor 4247
STATE OF OHIO
MILTON A. BOOMHOWER
4247
REGISTERED SURVEYOR
I.P.
NORTH
199.65
LOT 12
LOT 11
6.210 Acres
1353.70
N 89° 55' W
N 89° 56' W
L. T. Flanigan
Stephen F. Drzik
Existing House
F.F. 104.00
G
101.7
101.6
Proposed House
F.F.
102.00
99.5
100.00
100.25
98.00
99.00
Well
1000' Leach Field
250 ft leach
2 septic tanks
103.75
Existing House
F.F. 104.60
102.9
102.3
Profile
1" = 40' hor. 1" = 10' vert.
Finish Floor 102.00
Garage Floor
Drive
Road culvert
90.10
B.M. Spike in Pole 100.00
I.P. 97.8
I.P. 97.4
98.10
96.48
96.68
96.82
97.96
98.35
99.27
2633 HAINES
NORTH 200.00
ROAD
Drive
Grading Plan Approved
as shown and/or noted
THOMAS P. GILLES
Lake County
TCO 23 Sept 77
APPROVED
MADISON TWP. ZONING
Permit: 9170
Zoning Inspector: LLB