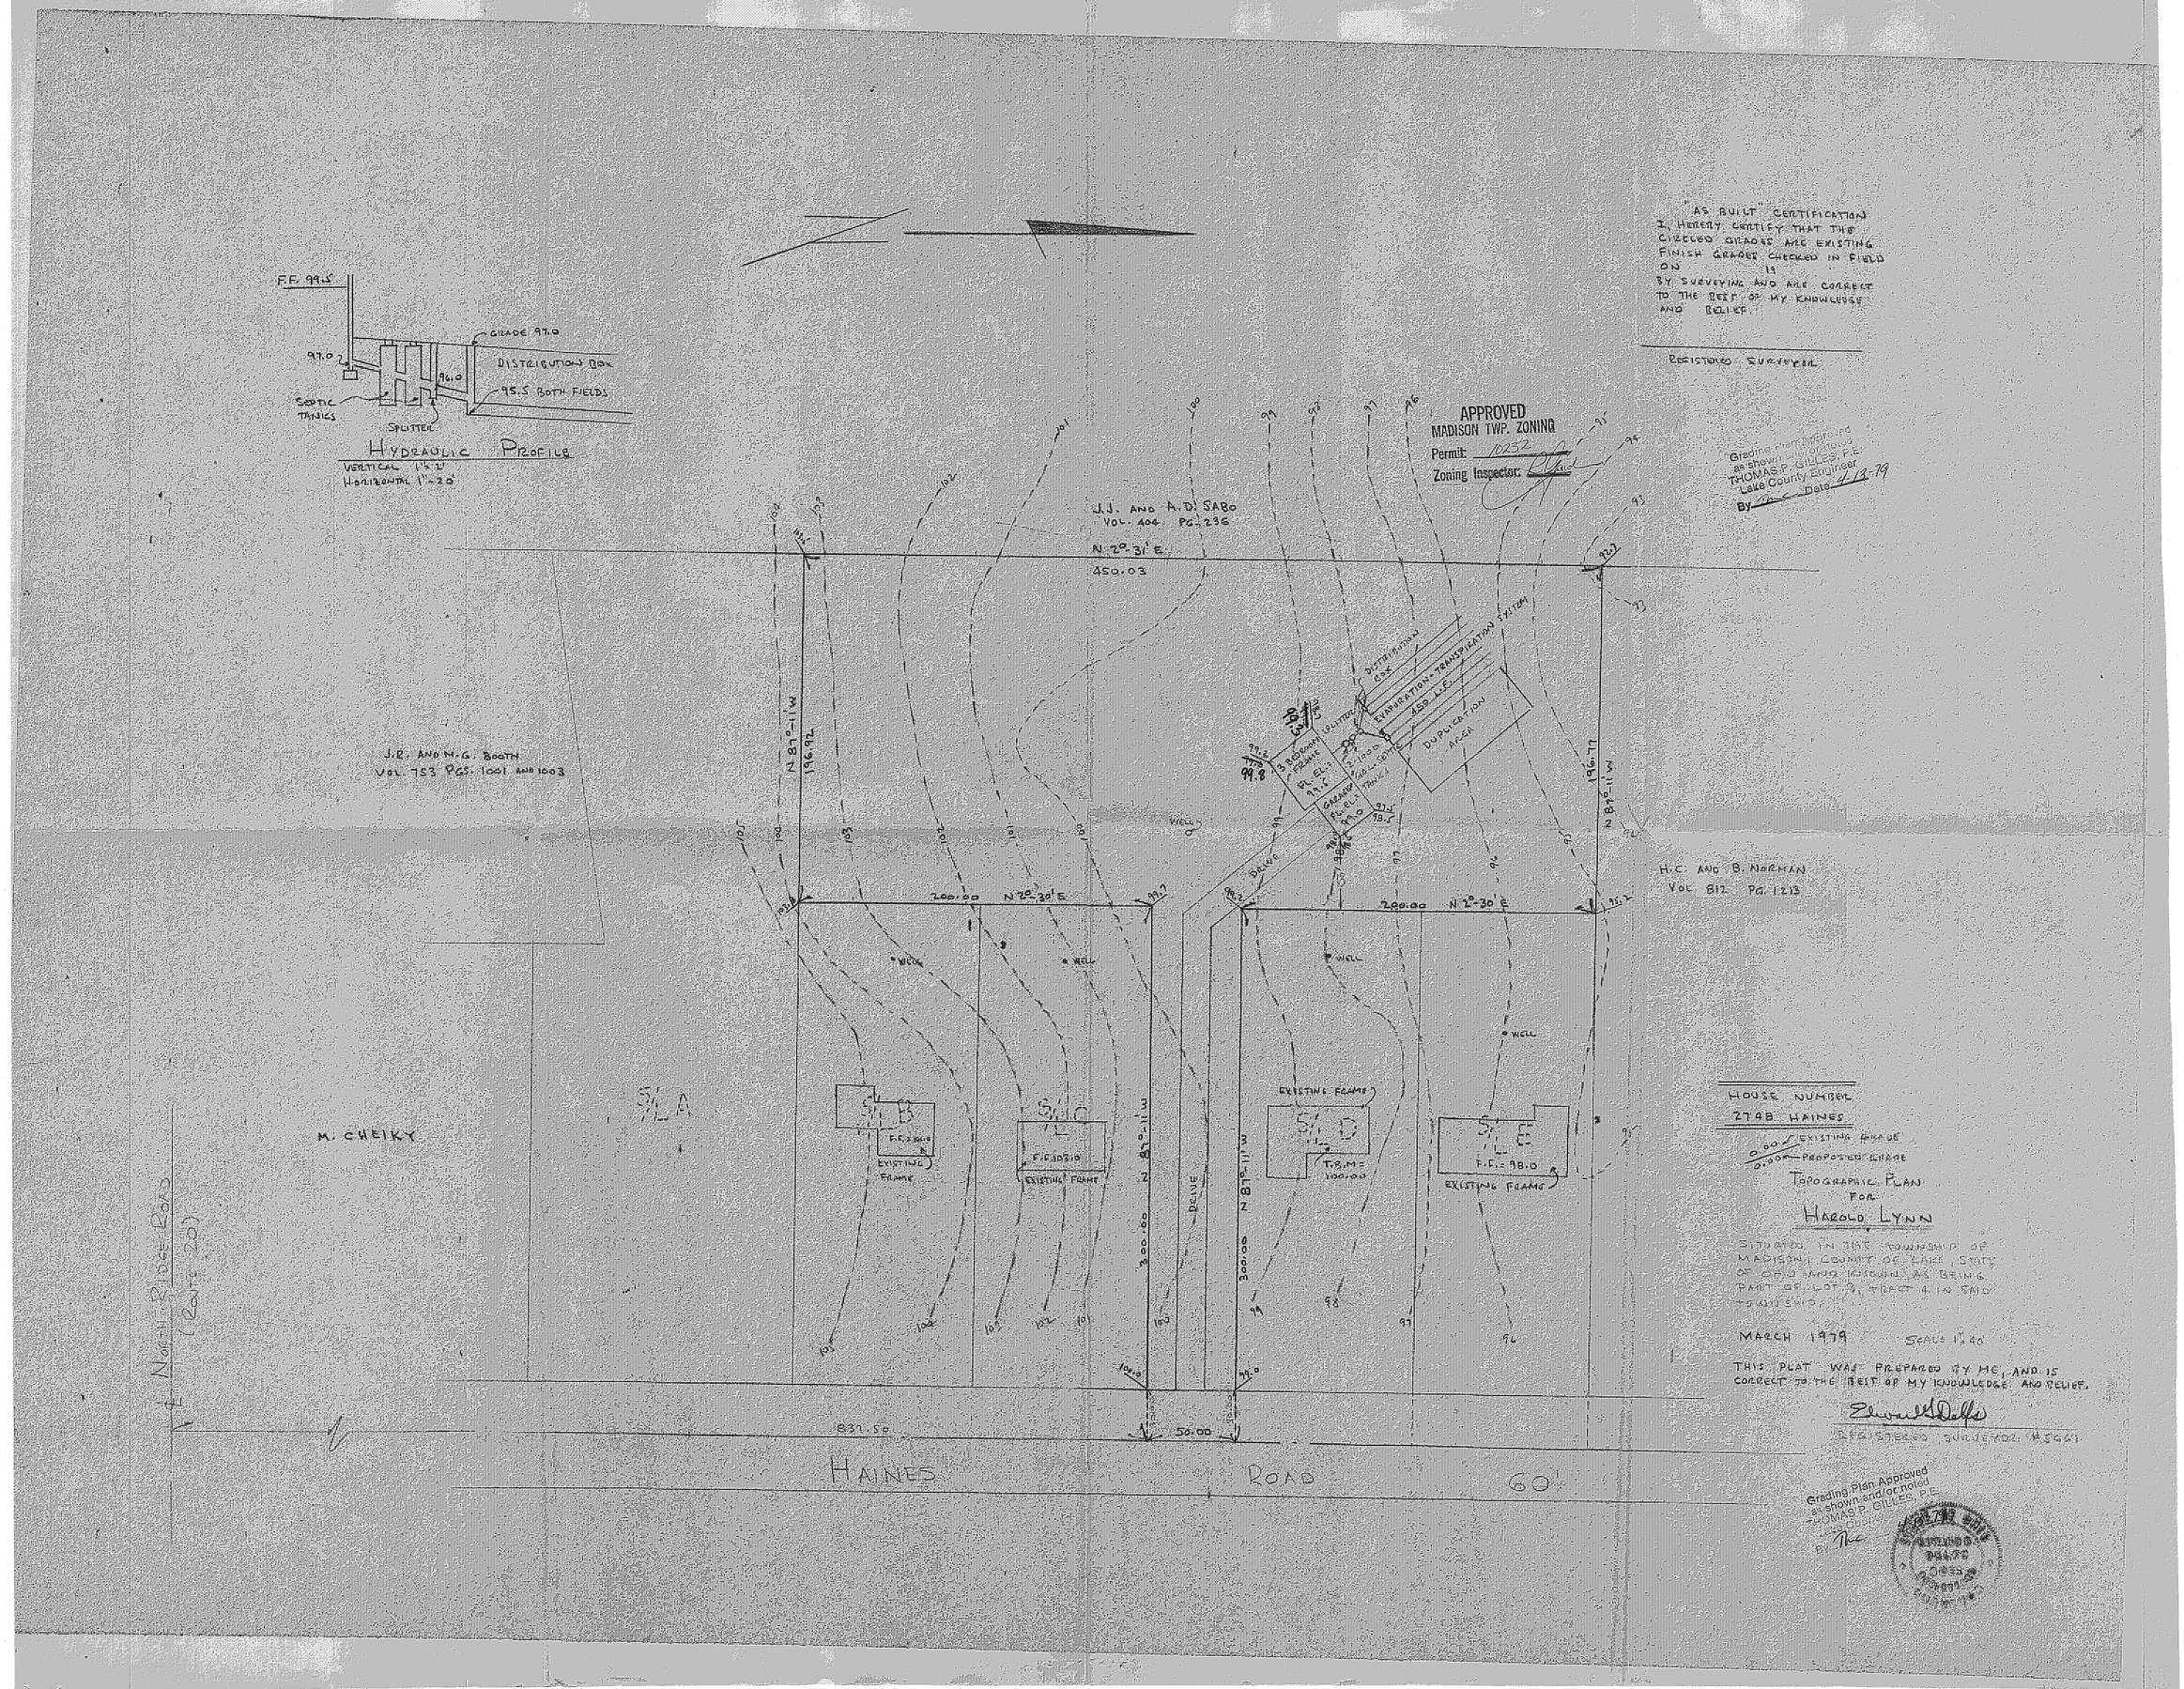

"AS BUILT" CERTIFICATION
I, HEREBY CERTIFY THAT THE CIRCLED GRADES ARE EXISTING FINISH GRADES CHECKED IN FIELD ON 19
BY SURVEYING AND ARE CORRECT TO THE BEST OF MY KNOWLEDGE AND BELIEF.
REGISTERED SURVEYOR
APPROVED
MADISON TWP. ZONING
Permit: 10232
Zoning Inspector:
Grading Plan Approved as shown and/or noted
THOMAS P. GILLES, P.E.
Lake County Engineer
By
Date 4-13-79
F.F. 99.5
GRADE 97.0
97.0
96.0
DISTRIBUTION BOX
95.5 BOTH FIELDS
SEPTIC TANKS
SPLITTER
HYDRAULIC PROFILE
VERTICAL 1"=2'
HORIZONTAL 1"=20'
J.J. AND A.D. SABO
VOL. 404 PG. 236
N 2°-31' E
450.03
J.R. AND M.G. BOOTH
VOL. 753 PGS. 1001 AND 1003
N 87°-11' W
196.92
196.77
N 87°-11' W
200.00 N 2°-30' E
200.00 N 2°-30' E
H.C. AND B. NORMAN
VOL. 812 PG. 1213
DISTRIBUTION BOX
EVAPORATION-TRANSPIRATION SYSTEM
450 L.F.
DUPLICATION AREA
3 BEDROOM FRAME
SPLITTER
GARAGE
WELL
DRIVE
EXISTING FRAME
M. CHEIKY
S/L A
S/L B
S/L C
S/L D
S/L E
F.F. 98.0
T.B.M. = 100.00
300.00
832.50
50.00
HAINES ROAD 60'
North Ridge Road (Route 20)
HOUSE NUMBER
2748 HAINES
EXISTING GRADE
PROPOSED GRADE
TOPOGRAPHIC PLAN
FOR
HAROLD LYNN
SITUATED IN THE TOWNSHIP OF MADISON, COUNTY OF LAKE, STATE OF OHIO AND KNOWN AS BEING PART OF LOT 3, TRACT 4 IN SAID TOWNSHIP.
MARCH 1979
SCALE 1"=40'
THIS PLAT WAS PREPARED BY ME, AND IS CORRECT TO THE BEST OF MY KNOWLEDGE AND BELIEF.
REGISTERED SURVEYOR #5661
Grading Plan Approved as shown and/or noted
THOMAS P. GILLES, P.E.
Lake County Engineer
By