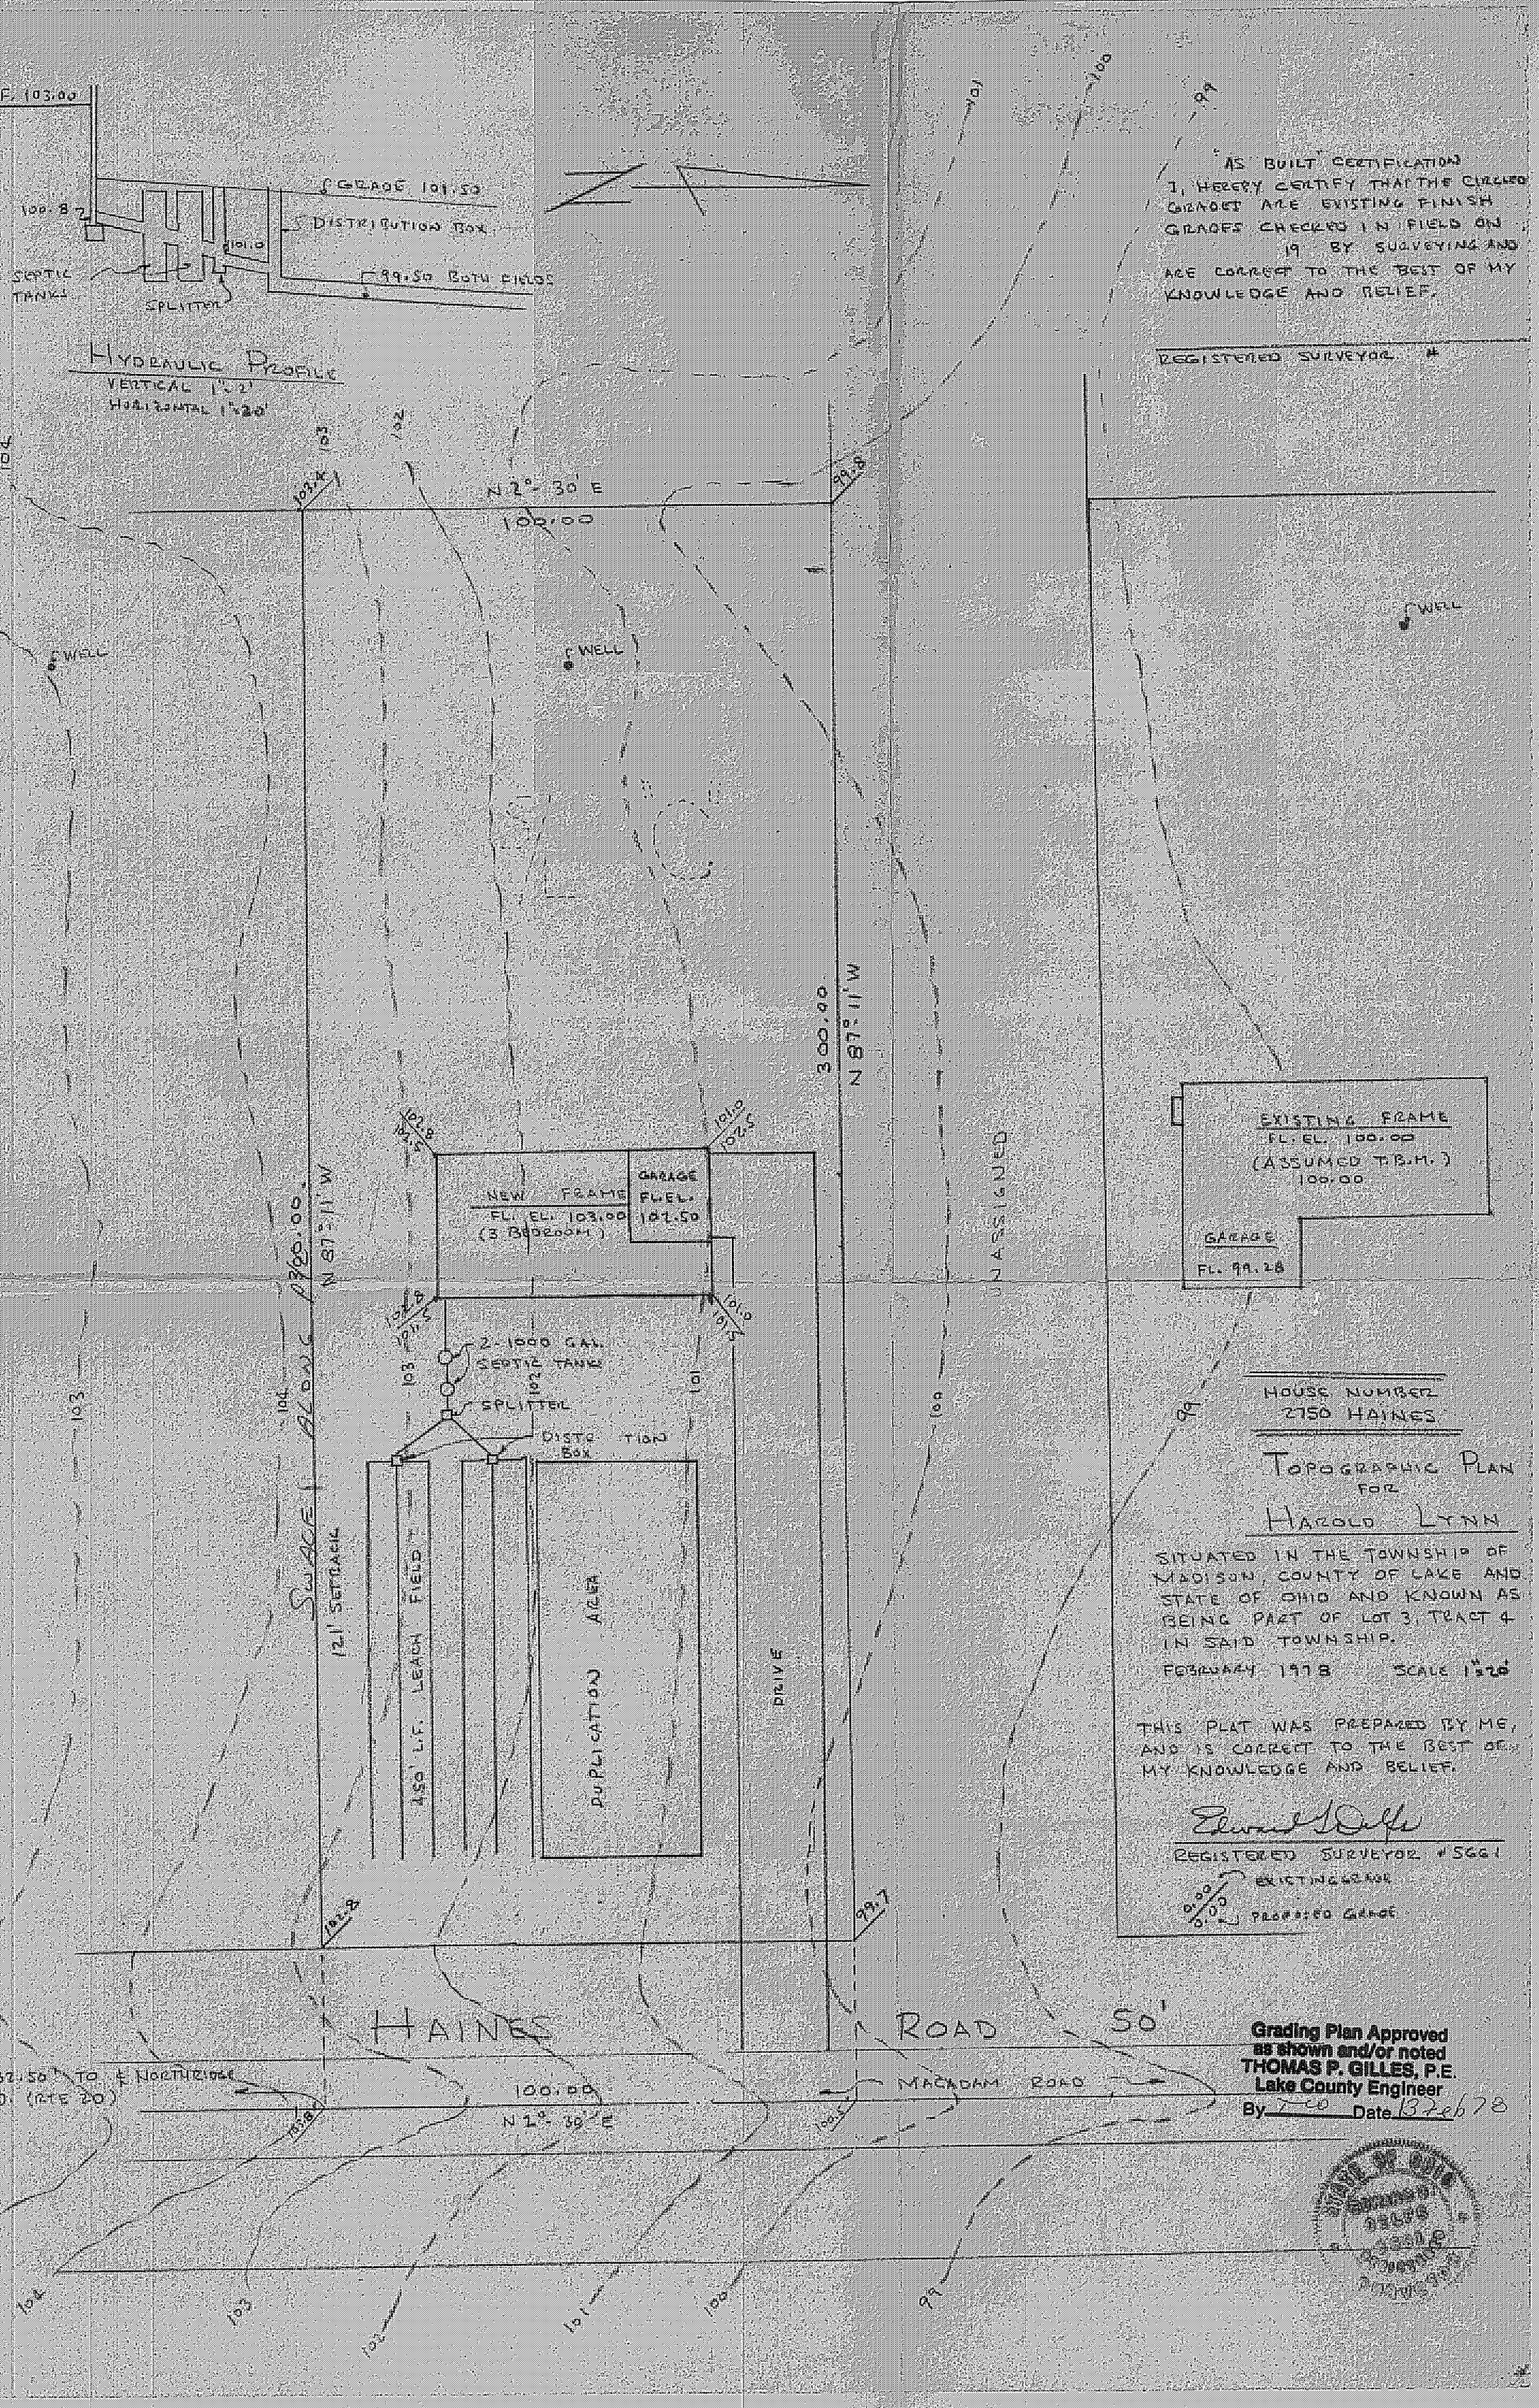
F. 103.00
GARAGE 101.50
DISTRIBUTION BOX
99.50 BOTH FIELDS
SEPTIC TANK
SPLITTER
HYDRAULIC PROFILE
VERTICAL 1"=2'
HORIZONTAL 1"=20'
N 2° 30' E
100.00
WELL
WELL
N 87° 11' W
300.00
N 87° 11' W
260.00
NEW FRAME
FL. EL. 103.00
(3 BEDROOM)
GARAGE
FL. EL. 101.50
2-1000 GAL.
SEPTIC TANK
SPLITTER
DISTRIBUTION BOX
121' SETBACK
450' L.F. LEACH FIELD
PUBLICATION AREA
UNASSIGNED
DRIVE
HAINES ROAD 50'
MACADAM ROAD
100.00
N 1° 30' E
"AS BUILT" CERTIFICATION
I, HEREBY CERTIFY THAT THE CHECKED GRADES ARE EXISTING FINISH GRADES CHECKED IN FIELD ON 19 BY SURVEYING AND ARE CORRECT TO THE BEST OF MY KNOWLEDGE AND BELIEF.
REGISTERED SURVEYOR #
WELL
EXISTING FRAME
FL. EL. 100.00
(ASSUMED T.B.M.)
100.00
GARAGE
FL. 99.28
HOUSE NUMBER
2750 HAINES
TOPOGRAPHIC PLAN
FOR
HAROLD LYNN
SITUATED IN THE TOWNSHIP OF MADISON, COUNTY OF LAKE AND STATE OF OHIO AND KNOWN AS BEING PART OF LOT 3, TRACT 4 IN SAID TOWNSHIP.
FEBRUARY 1978 SCALE 1"=20'
THIS PLAT WAS PREPARED BY ME, AND IS CORRECT TO THE BEST OF MY KNOWLEDGE AND BELIEF.
REGISTERED SURVEYOR #5661
EXISTING GRADE
PROPOSED GRADE
Grading Plan Approved
as shown and/or noted
THOMAS P. GILLES, P.E.
Lake County Engineer
By Date 13 Feb 78