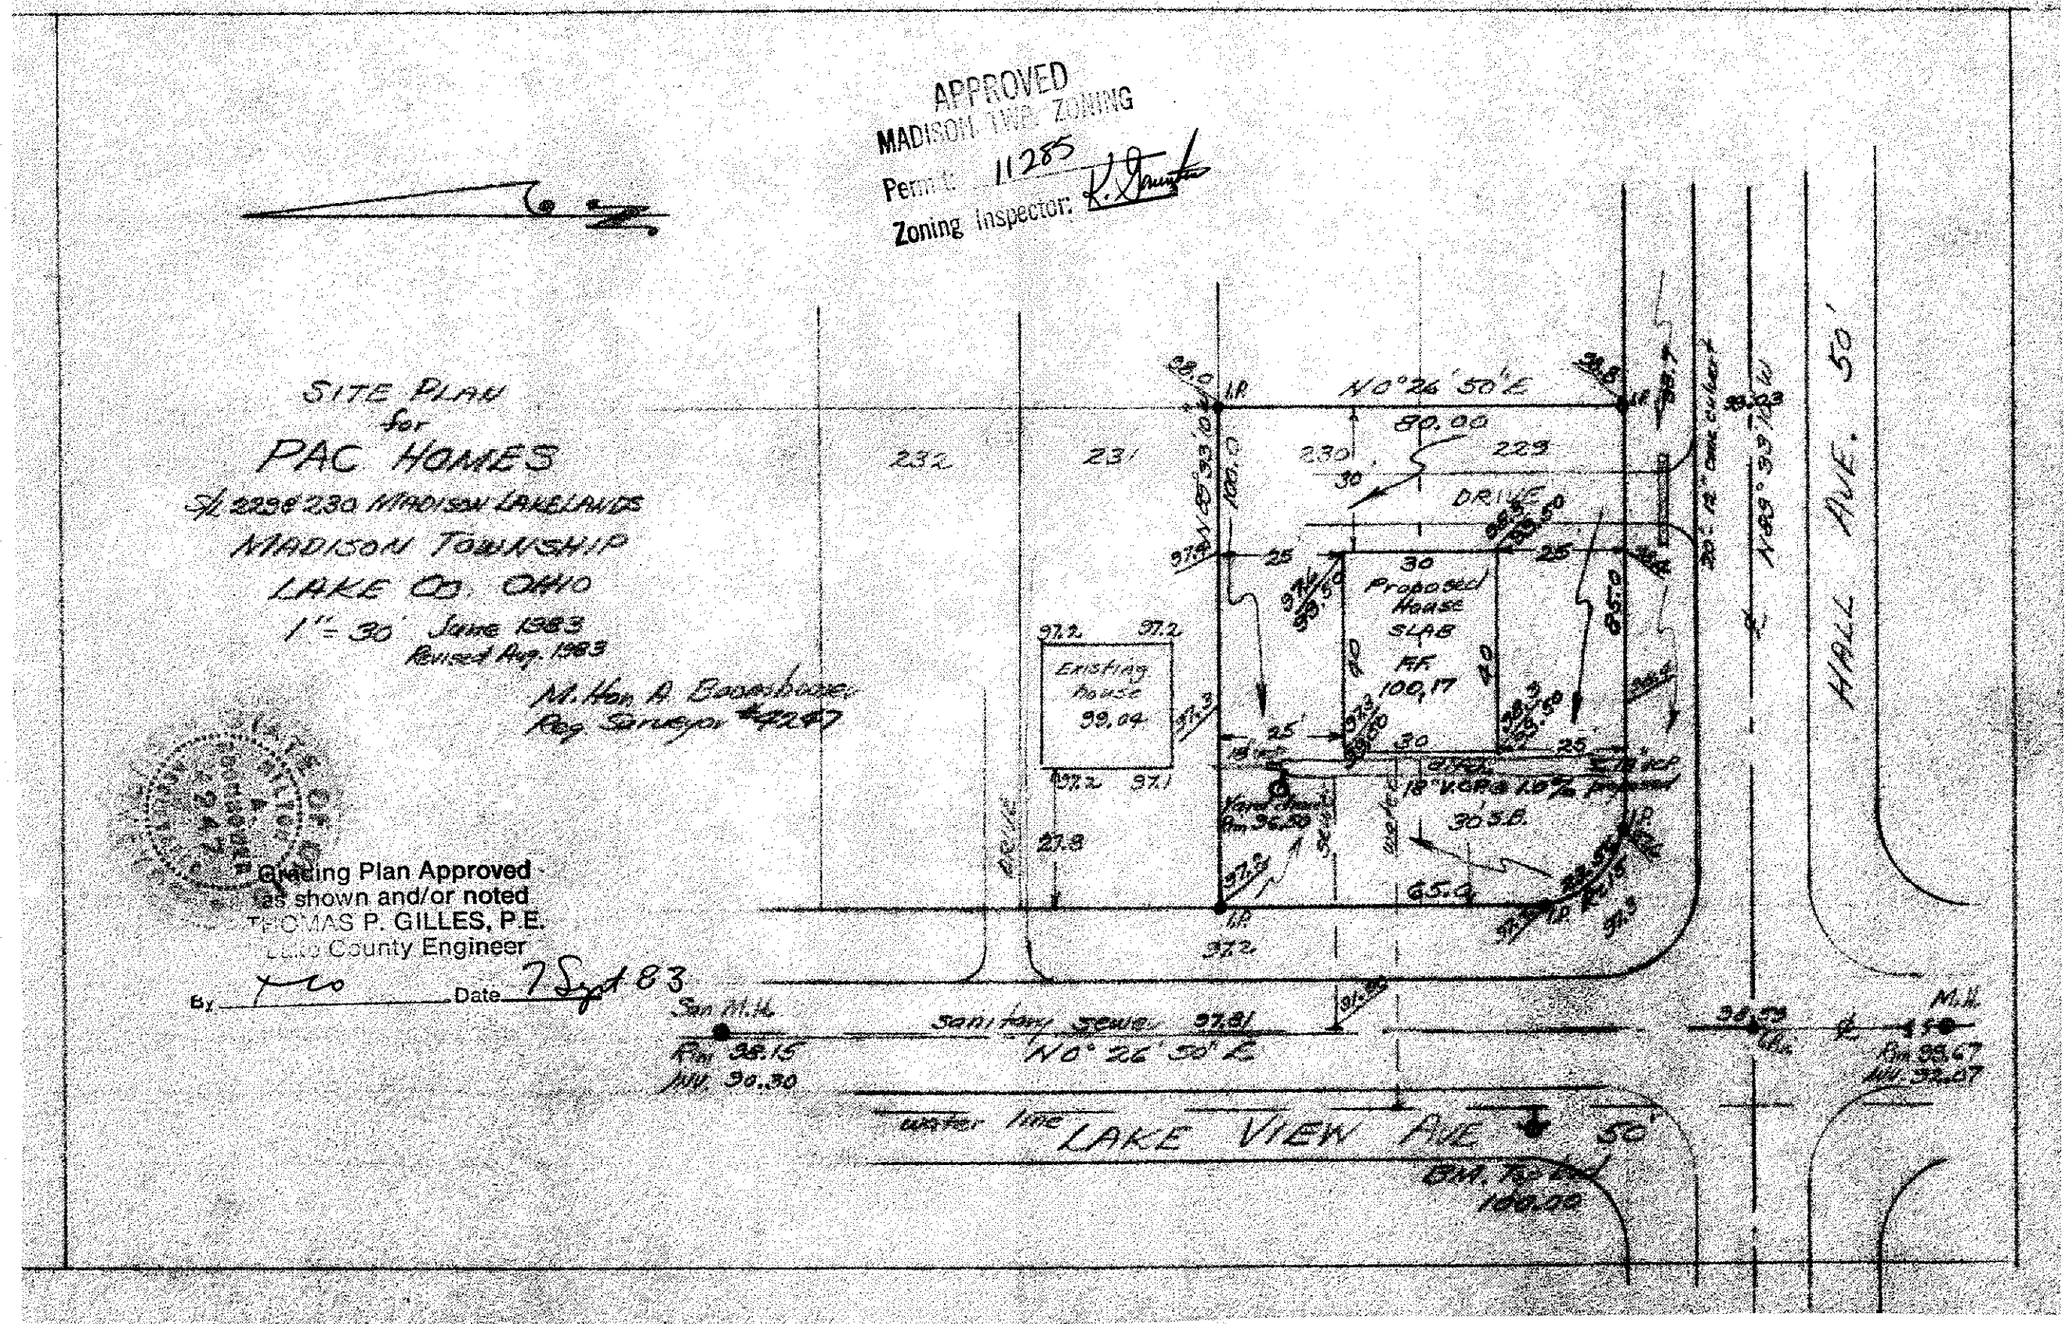
APPROVED
MADISON TWP. ZONING
Permit: 11285
Zoning Inspector: K. Gaunt
SITE PLAN
for
PAC HOMES
S/L 229 & 230 MADISON LAKELANDS
MADISON TOWNSHIP
LAKE CO. OHIO
1" = 30' June 1983
Revised Aug. 1983
M. Hon A. Boomhouser
Reg. Surveyor #4247
Grading Plan Approved
as shown and/or noted
THOMAS P. GILLES, P.E.
Lake County Engineer
By
Date 7 Sept 83
232
231
230
229
N 0° 26' 50" E
80.00
DRIVE
Proposed House
SLAB
FF
100.17
Existing house
99.04
HALL AVE. 50'
San M.H.
Rim 98.15
INV. 90.30
sanitary sewer 97.81
N 0° 26' 50" E
water line
LAKE VIEW AVE 50'
BM. Top End
100.00
M.H.
Rim 99.67
INV. 92.07