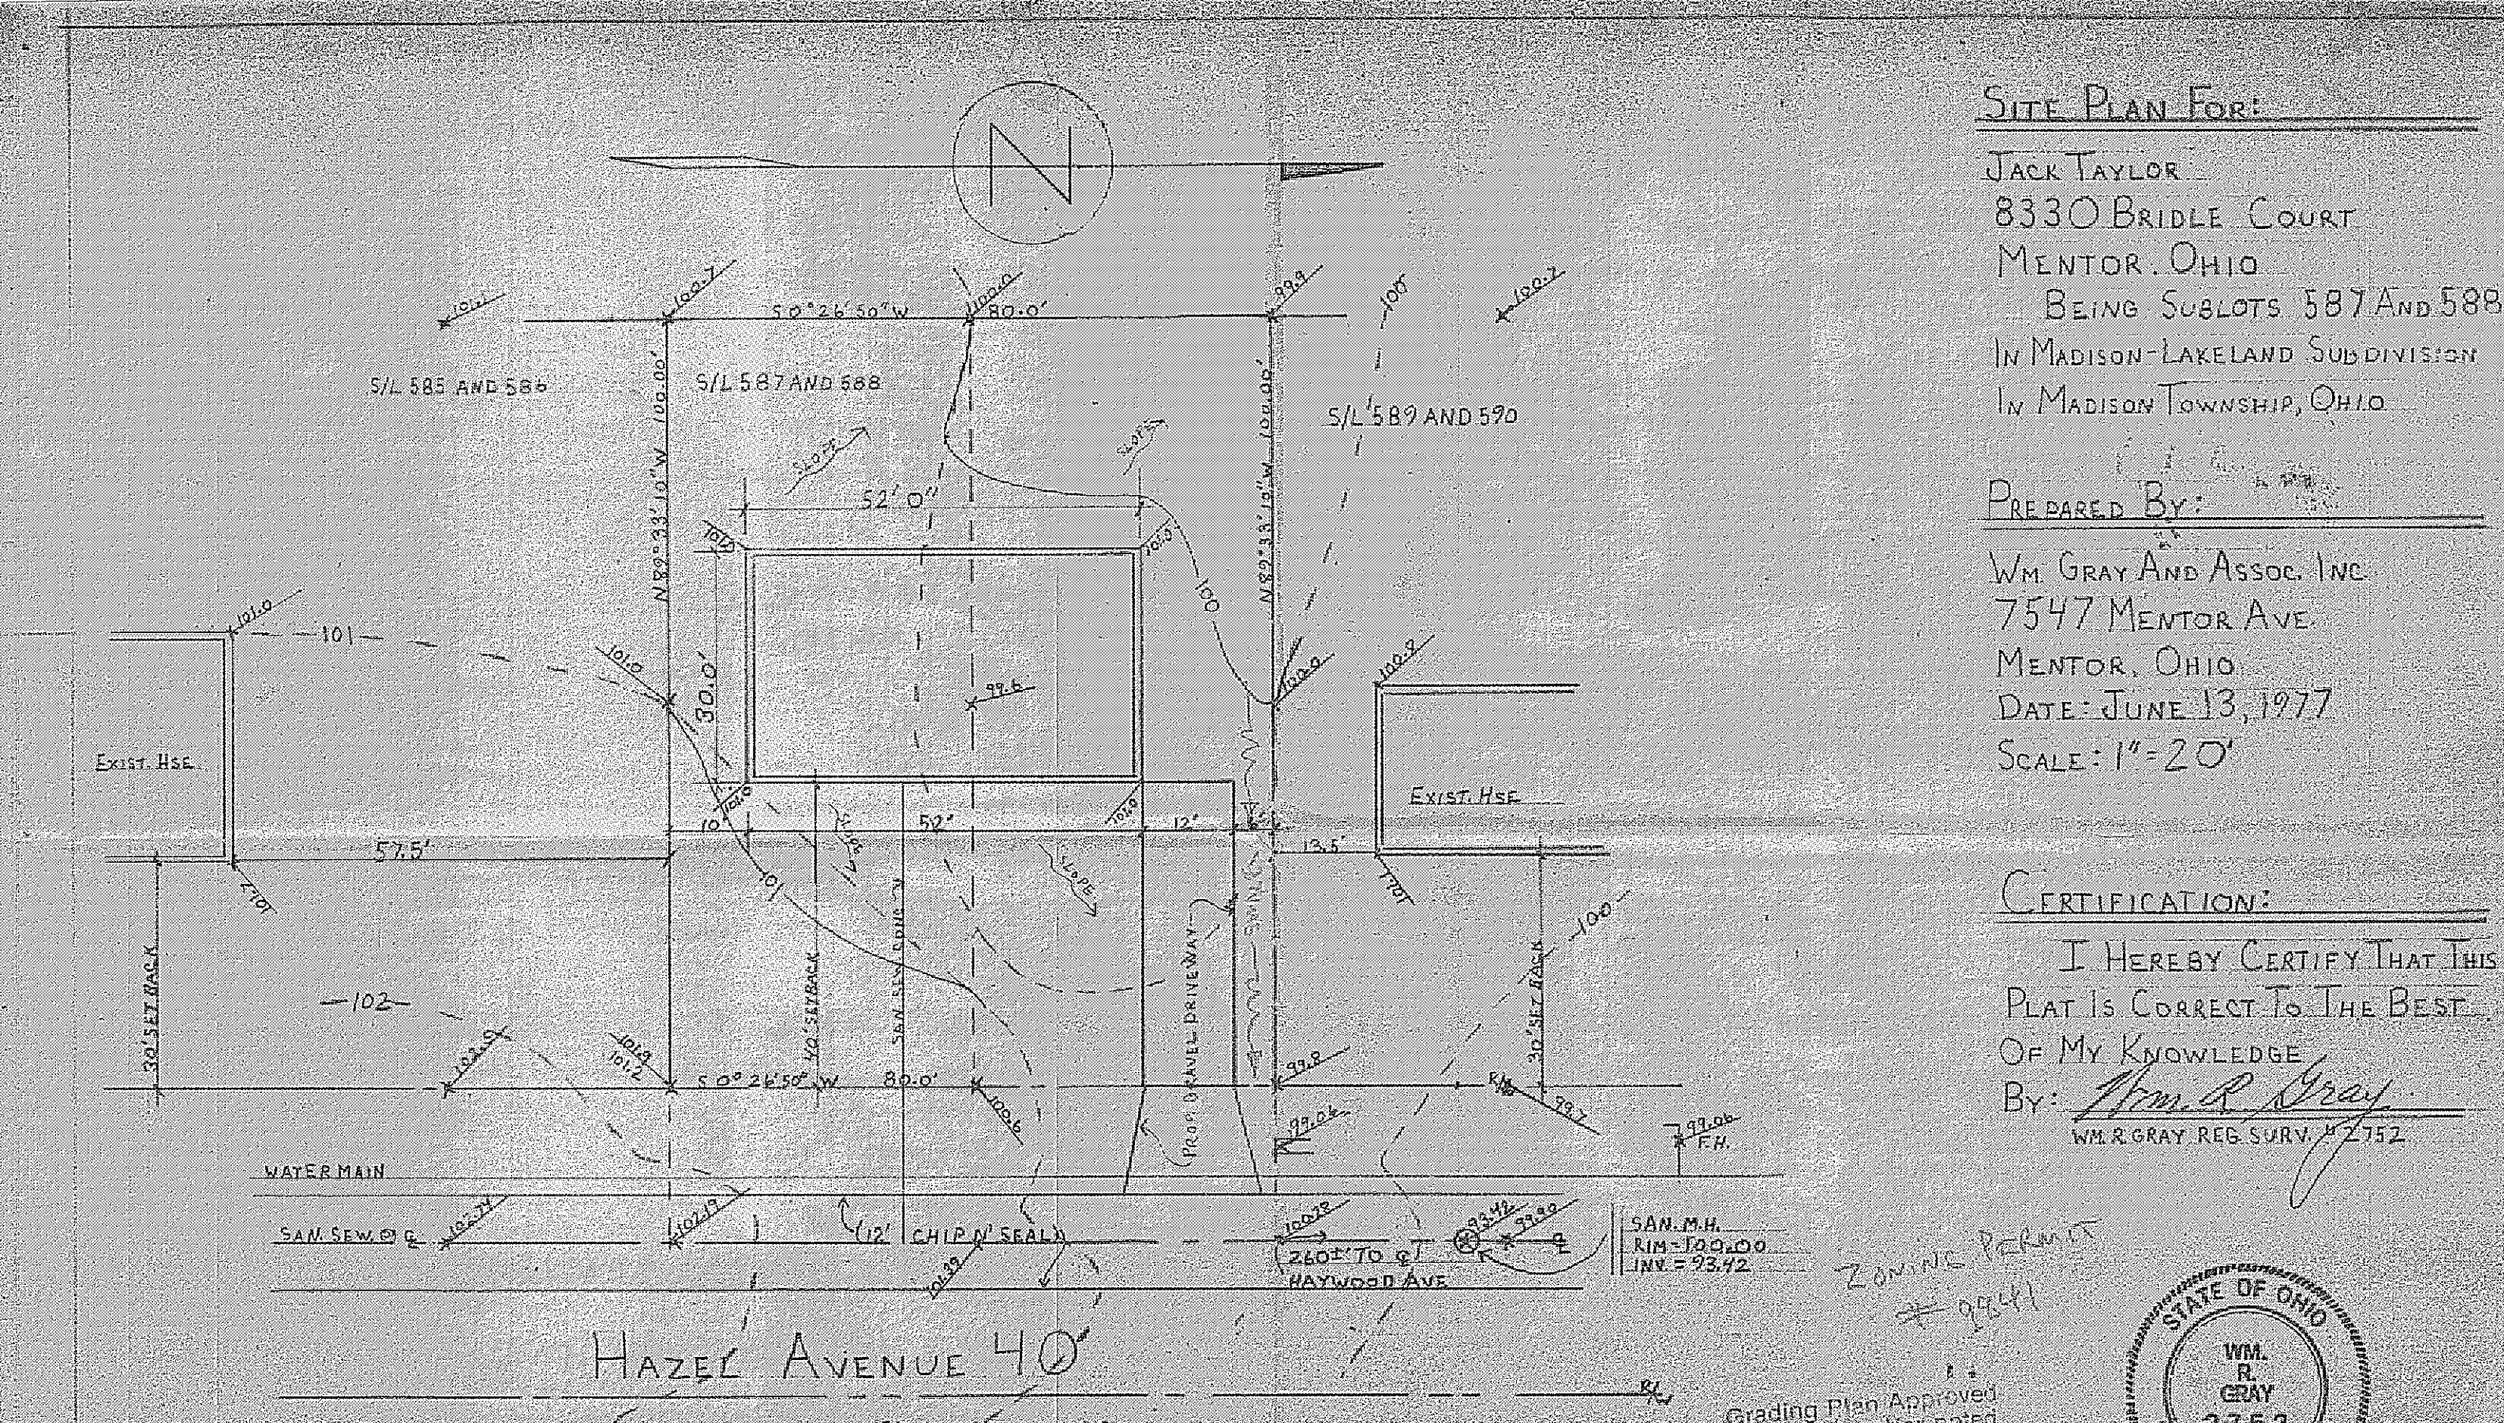

Site Plan For:

Jack Taylor
8330 Bridle Court
Mentor, Ohio
Being Sublots 587 And 588
In Madison-Lakeland Subdivision
In Madison Township, Ohio

Prepared By:

Wm. Gray And Assoc. Inc.
7547 Mentor Ave.
Mentor, Ohio
Date: June 13, 1977
Scale: 1" = 20'

Certification:

I Hereby Certify That This Plat Is Correct To The Best Of My Knowledge
By: Wm. R. Gray
Wm. R. Gray Reg. Surv. # 2752

Zoning Permit # 9641

Grading Plan Approved as shown and/or noted
Thomas P. Gilles, P.E.
Lake County Engineer
By: _____ Date 6/14/77

STATE OF OHIO
WM. R. GRAY
2752
REGISTERED
PROFESSIONAL SURVEYOR