1539 HAZEL
ZONE # 9815
3/30/77

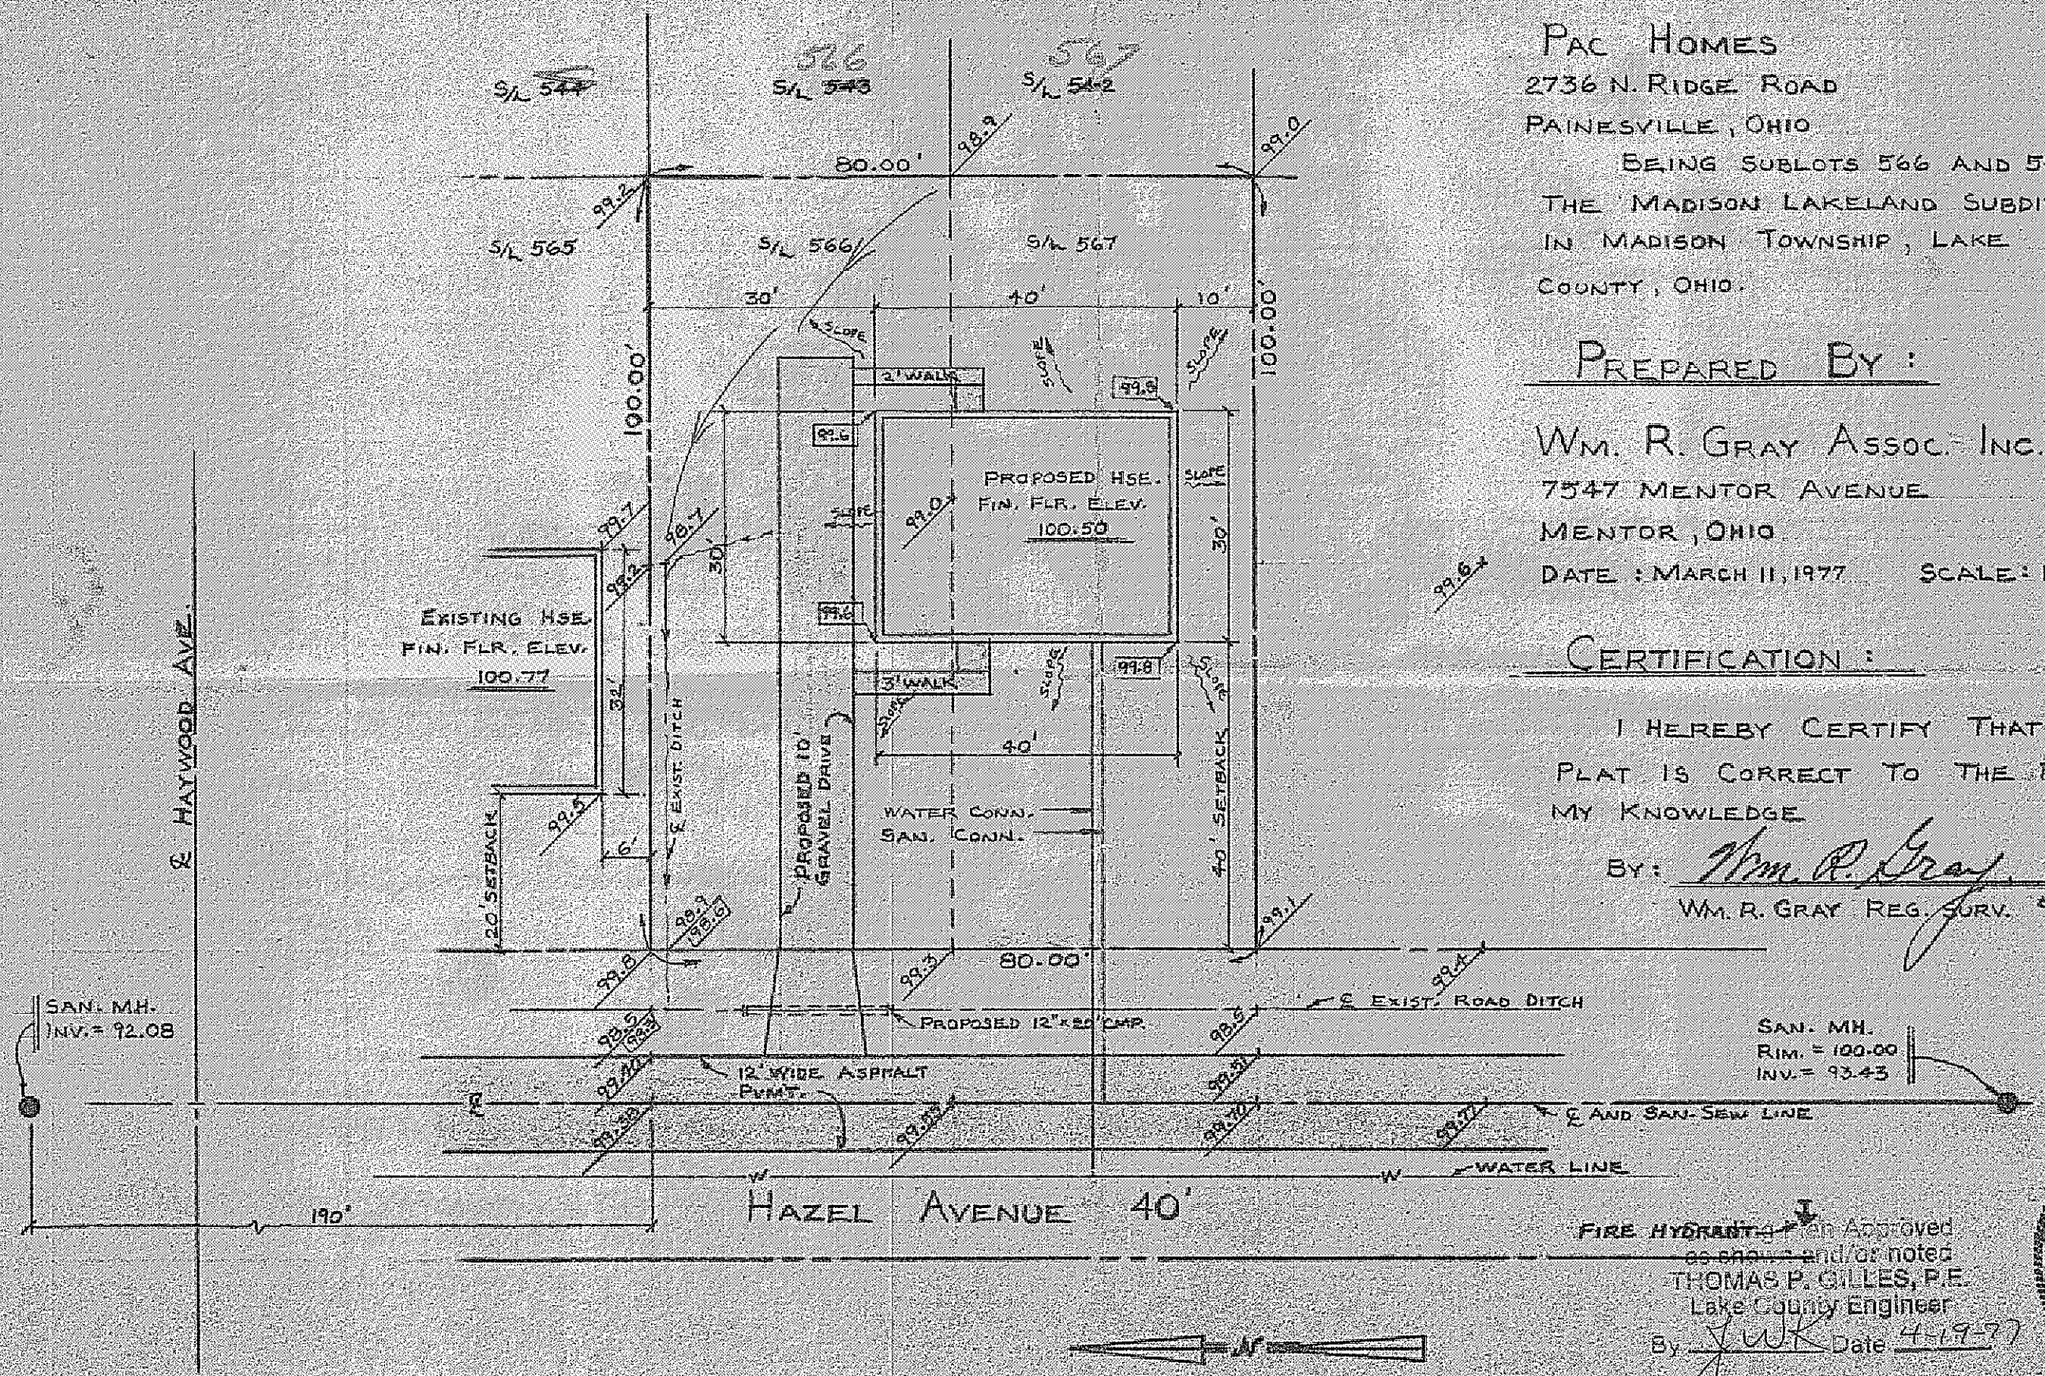

SITE PLAN FOR:

PAC HOMES
2736 N. RIDGE ROAD
PAINESVILLE, OHIO

BEING SUBLOTS 566 AND 567 IN THE MADISON LAKELAND SUBDIVISION IN MADISON TOWNSHIP, LAKE COUNTY, OHIO.

PREPARED BY:

WM. R. GRAY ASSOC. INC.
7547 MENTOR AVENUE
MENTOR, OHIO
DATE: MARCH 11, 1977 SCALE: 1" = 20'

CERTIFICATION:

I HEREBY CERTIFY THAT THIS PLAT IS CORRECT TO THE BEST OF MY KNOWLEDGE

BY: Wm. R. Gray
WM. R. GRAY REG. SURV. # 2752

Plan Approved as shown and/or noted
THOMAS P. GILLES, P.E.
Lake County Engineer
By JWK Date 4-19-77

STATE OF OHIO
WM. R. GRAY
2752
REGISTERED
PROFESSIONAL SURVEYOR

ONE FLOOR RANCH