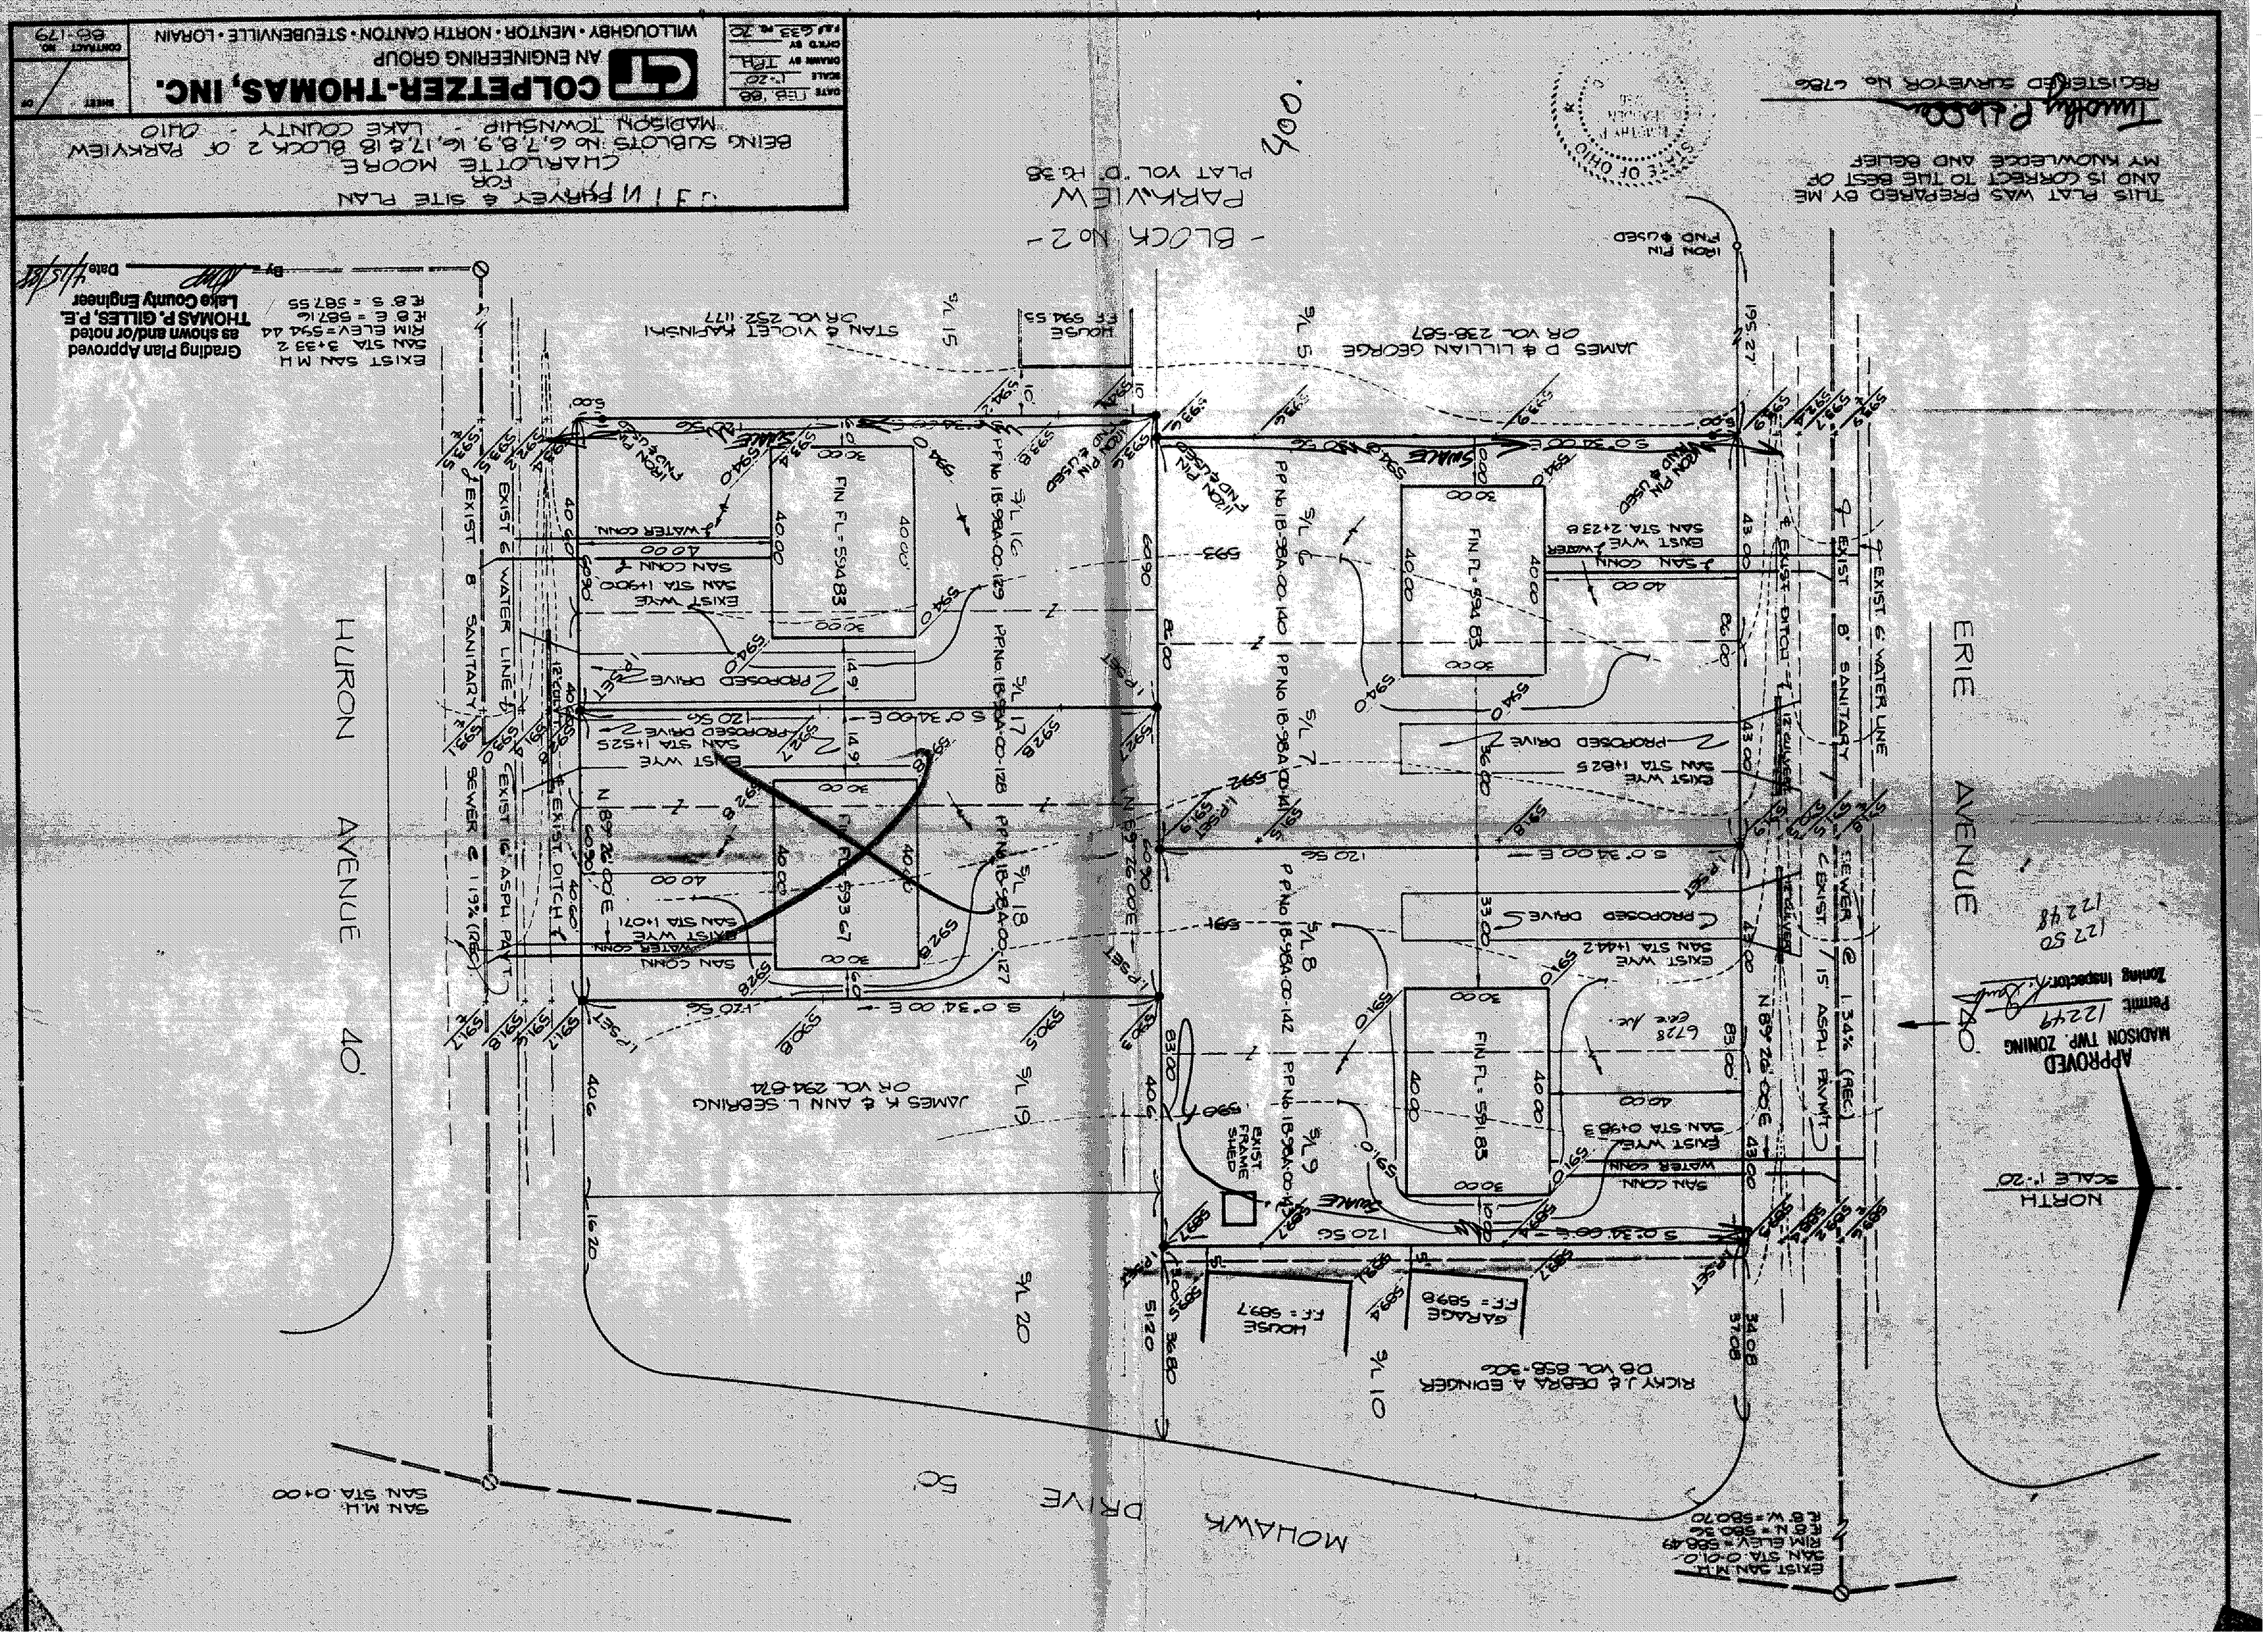

COLPETZER-THOMAS, INC.
AN ENGINEERING GROUP
WILLOUGHBY • MENTOR • NORTH CANTON • STEUBENVILLE • LORAIN
CONTRACT NO. 88-179
SHEET OF
DATE FEB '88
SCALE 1"=20'
DRAWN BY TPH
CHK'D BY
F.B. G33 PG 70
SURVEY & SITE PLAN
FOR
CHARLOTTE MOORE
BEING SUBLOTS No 6,7,8,9,16,17,& 18 BLOCK 2 OF PARKVIEW
MADISON TOWNSHIP - LAKE COUNTY - OHIO
THIS PLAT WAS PREPARED BY ME AND IS CORRECT TO THE BEST OF MY KNOWLEDGE AND BELIEF
REGISTERED SURVEYOR No. 6786
STATE OF OHIO
- BLOCK No 2 -
PARKVIEW
PLAT VOL "D" PG 38
400.
HURON AVENUE 40'
ERIE AVENUE 40'
MOHAWK DRIVE 50'
NORTH
SCALE 1"=20'
APPROVED
MADISON TWP. ZONING
Permit 12249
Zoning Inspector
12250
12248
Grading Plan Approved
as shown and/or noted
THOMAS P. GILLES, P.E.
Lake County Engineer
By
Date 4/15/88
EXIST SAN M.H.
SAN STA 3+33.2
RIM ELEV=594.44
FL 8" S = 587.16
FL 8" S = 587.55
STAN & VIOLET KAPINSKI
OR VOL 252-1177
JAMES D & LILLIAN GEORGE
OR VOL 238-587
JAMES K & ANN L. SEBRING
OR VOL 294-874
RICKY J & DEBRA A. EDINGER
DB VOL 858-306
SAN M.H.
SAN STA 0+00
EXIST 6" WATER LINE
EXIST 8" SANITARY
EXIST 16" ASPH. PAV'T
EXIST DITCH
PROPOSED DRIVE
FIN FL = 594.83
FIN FL = 593.67
FIN FL = 591.83
HOUSE F.F. = 589.7
GARAGE F.F. = 589.8
EXIST FRAME SHED