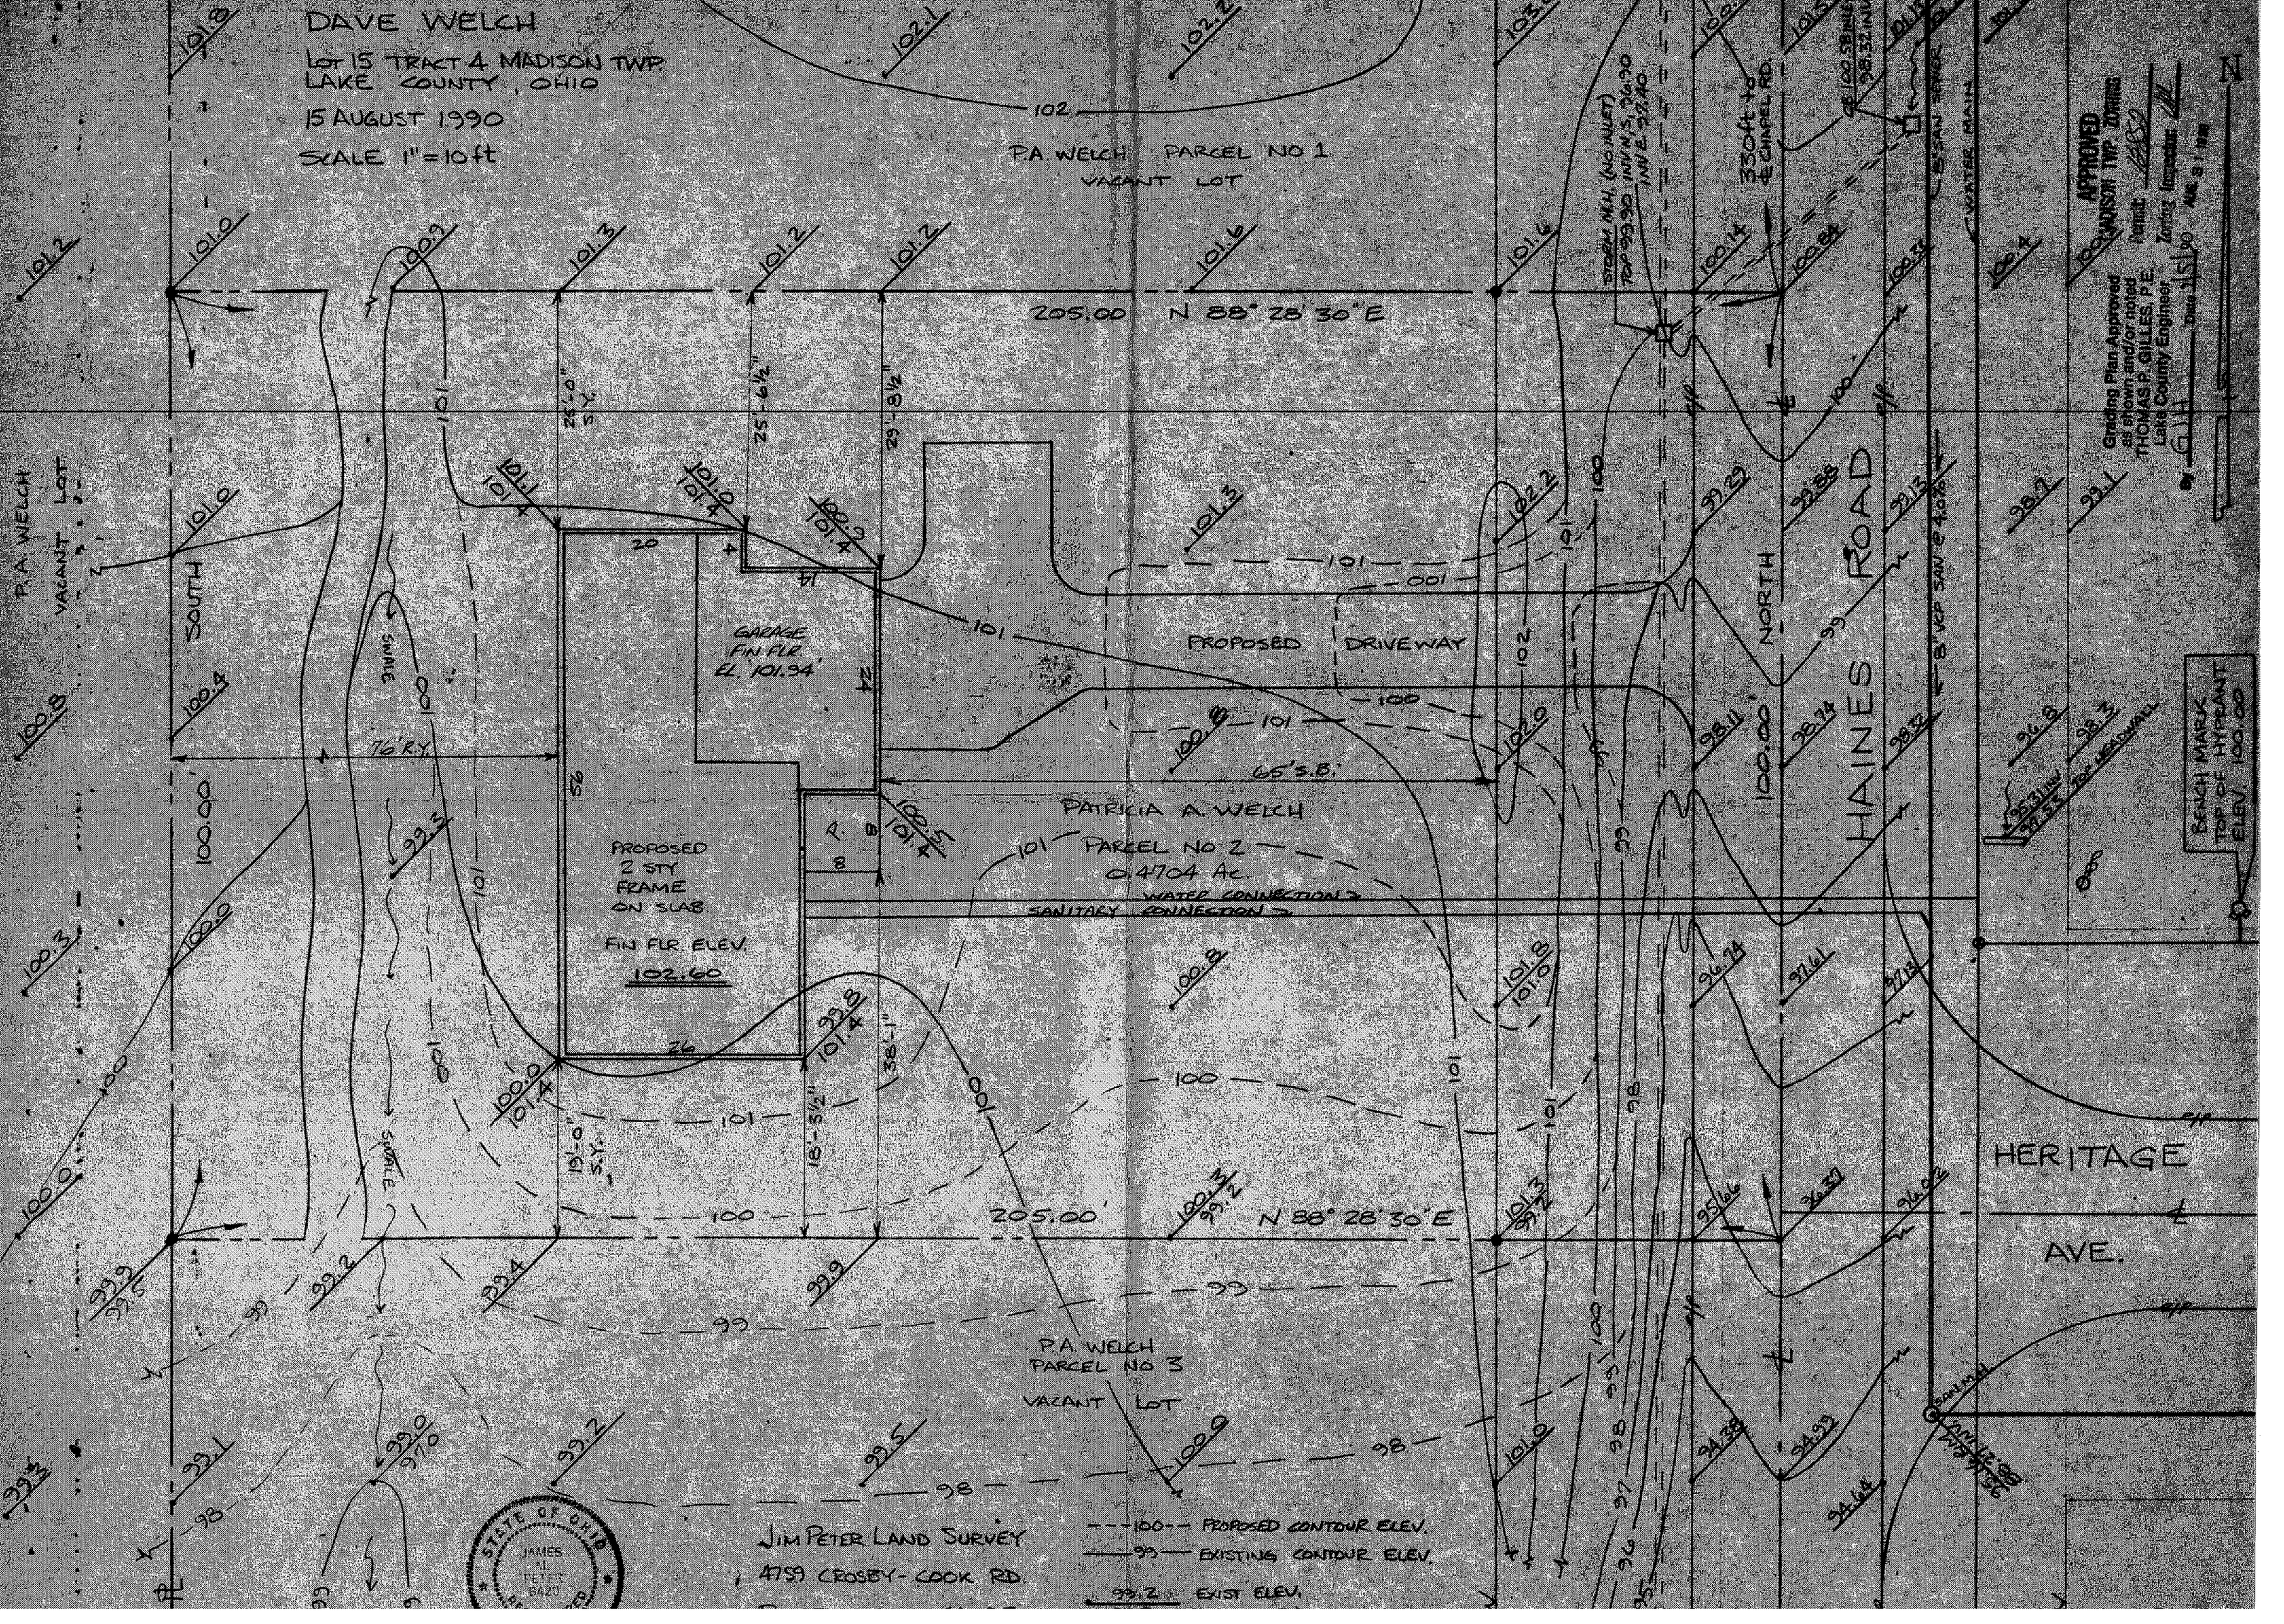
DAVE WELCH
LOT 15 TRACT 4 MADISON TWP.
LAKE COUNTY, OHIO
15 AUGUST 1990
SCALE 1" = 10 ft
P.A. WELCH PARCEL NO 1
VACANT LOT
205.00 N 88° 28' 30" E
P.A. WELCH
VACANT LOT
SOUTH
NORTH
HAINES ROAD
GARAGE
FIN FLR
EL. 101.94'
PROPOSED DRIVEWAY
PROPOSED
2 STY
FRAME
ON SLAB
FIN FLR ELEV.
102.60
PATRICIA A. WELCH
PARCEL NO 2
0.4704 Ac.
WATER CONNECTION
SANITARY CONNECTION
76' R.Y.
65' S.B.
100.00'
HERITAGE
AVE.
P.A. WELCH
PARCEL NO 3
VACANT LOT
JIM PETER LAND SURVEY
4759 CROSBY-COOK RD.
100 PROPOSED CONTOUR ELEV.
99 EXISTING CONTOUR ELEV.
99.2 EXIST ELEV.
BENCH MARK
TOP OF HYDRANT
ELEV. 100.00
APPROVED
MADISON TWP. ZONING
Grading Plan Approved
as shown and/or noted
THOMAS P. GILLES, P.E.
Lake County Engineer
Date 1/5/90
Zoning Inspector
Permit
N