SITE PLAN
FOR
DAVE WELCH
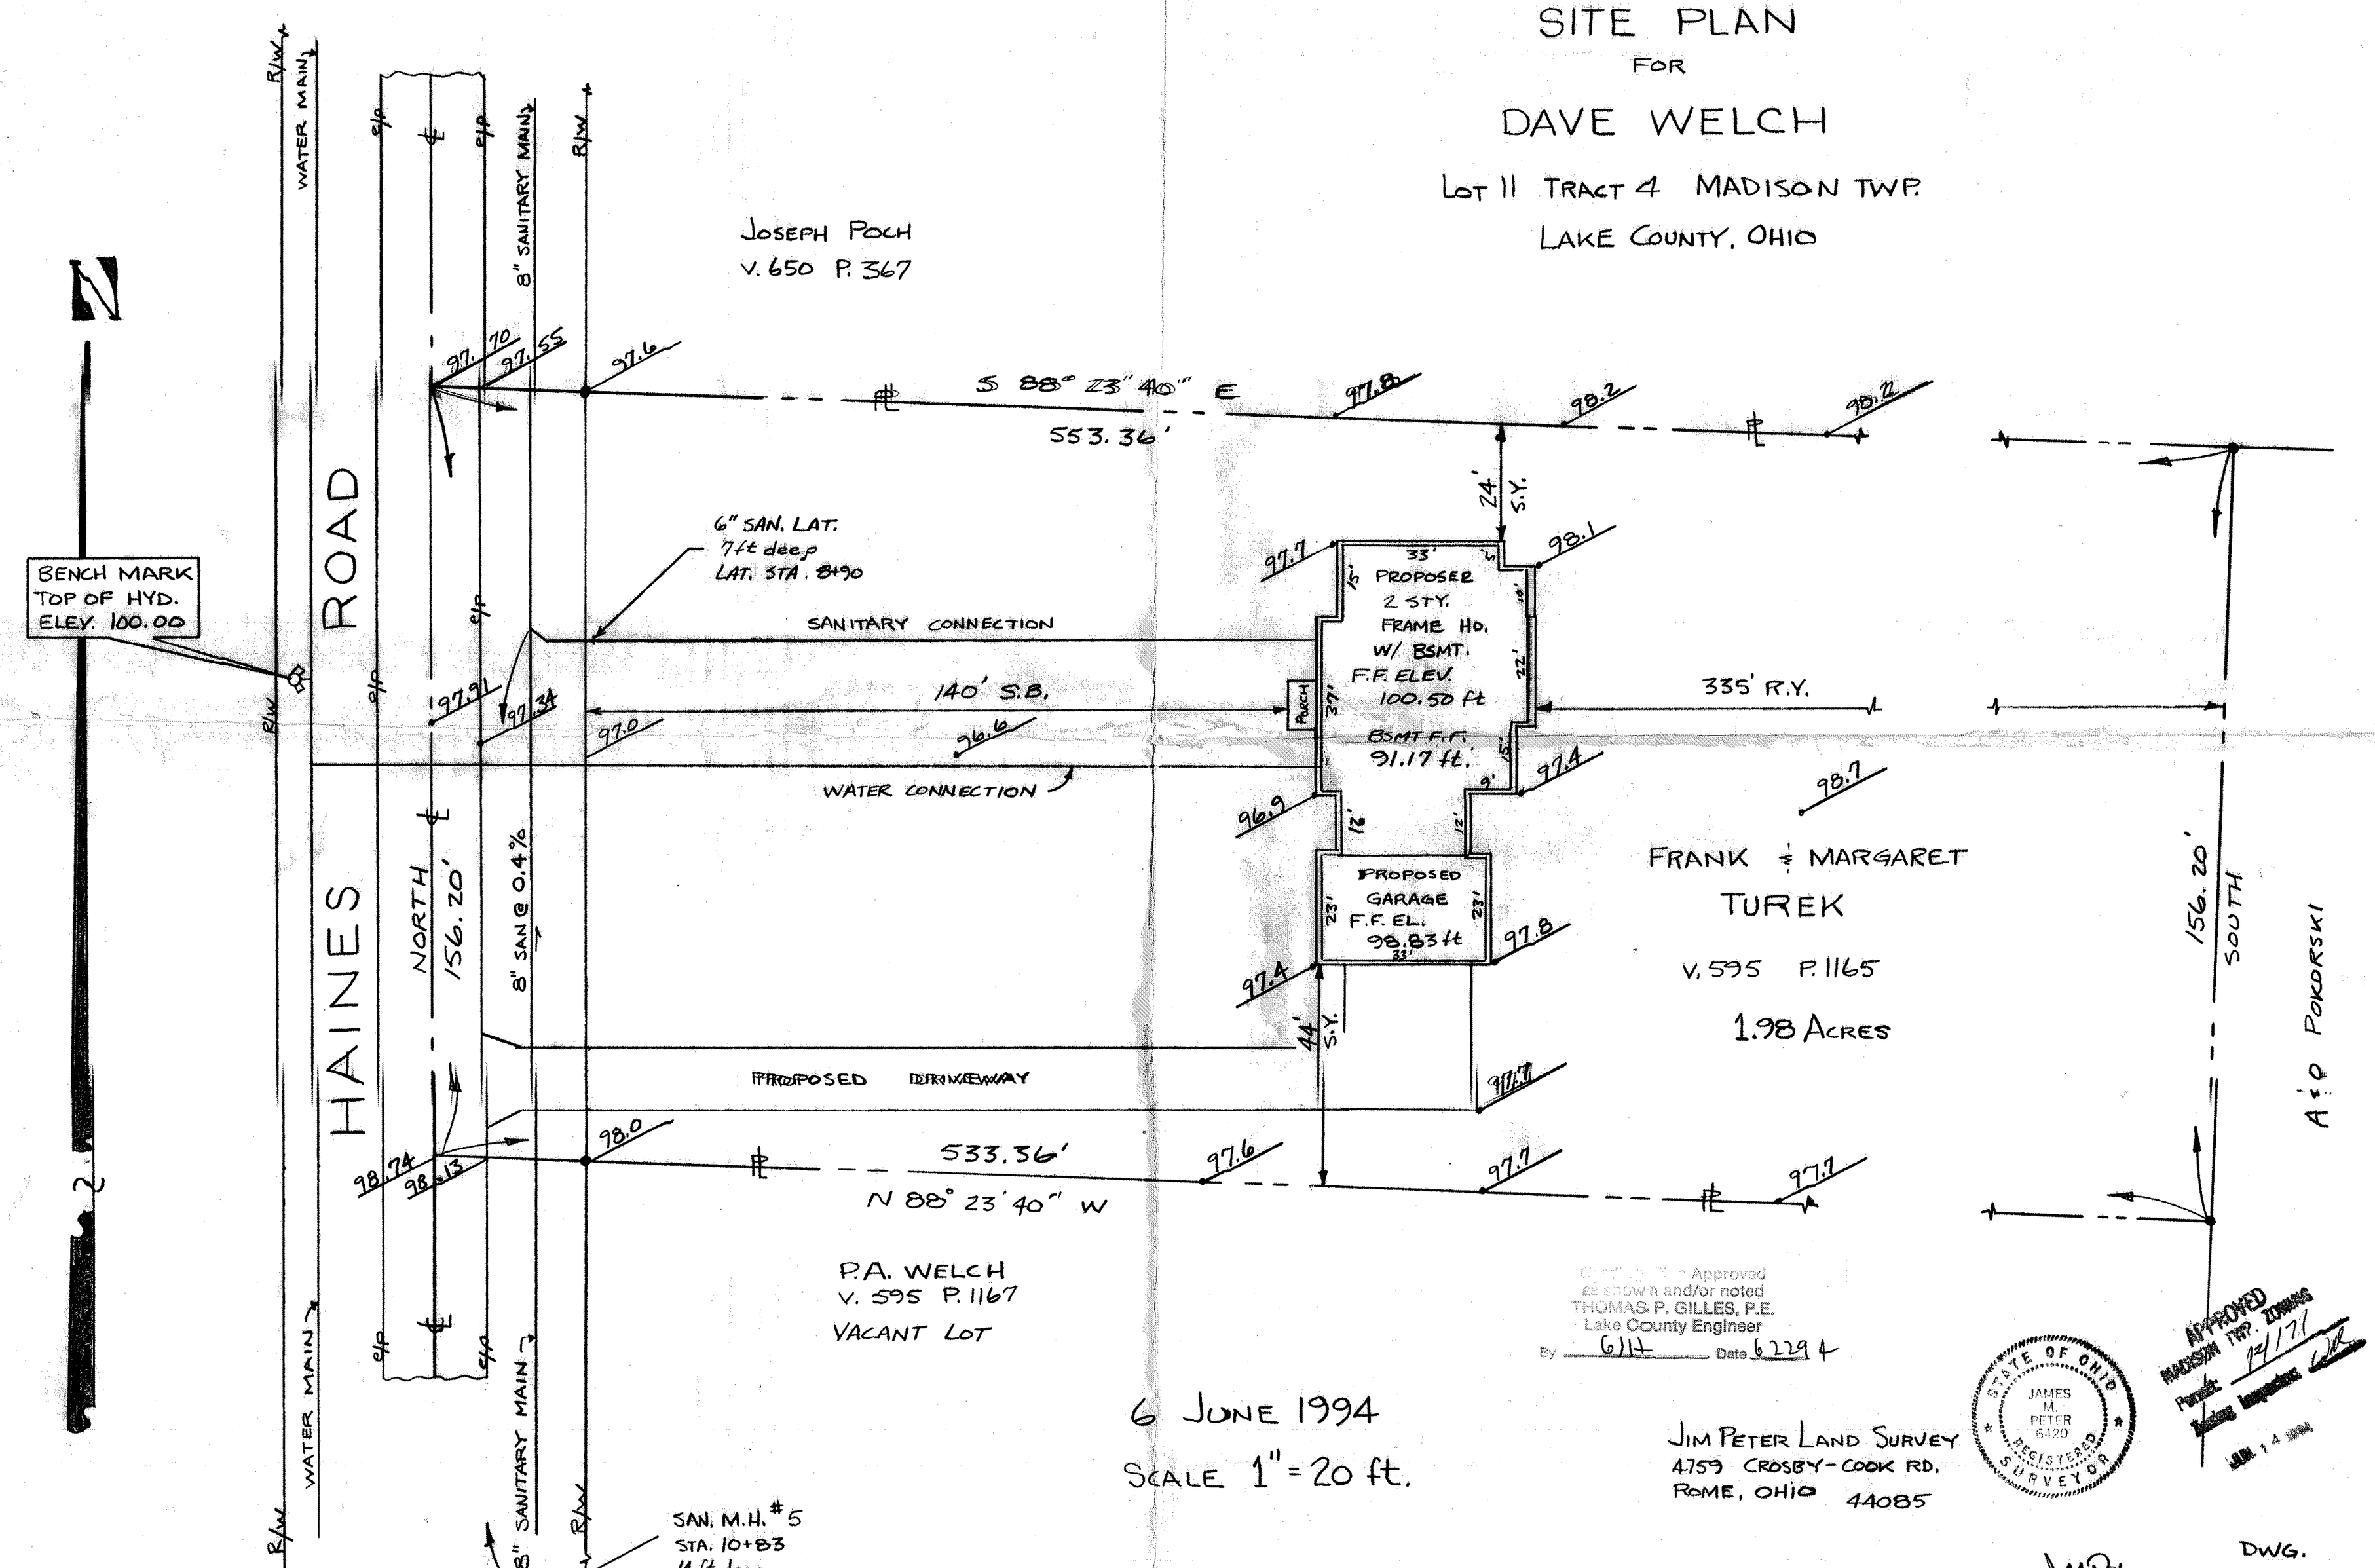
LOT 11 TRACT 4 MADISON TWP.
LAKE COUNTY, OHIO