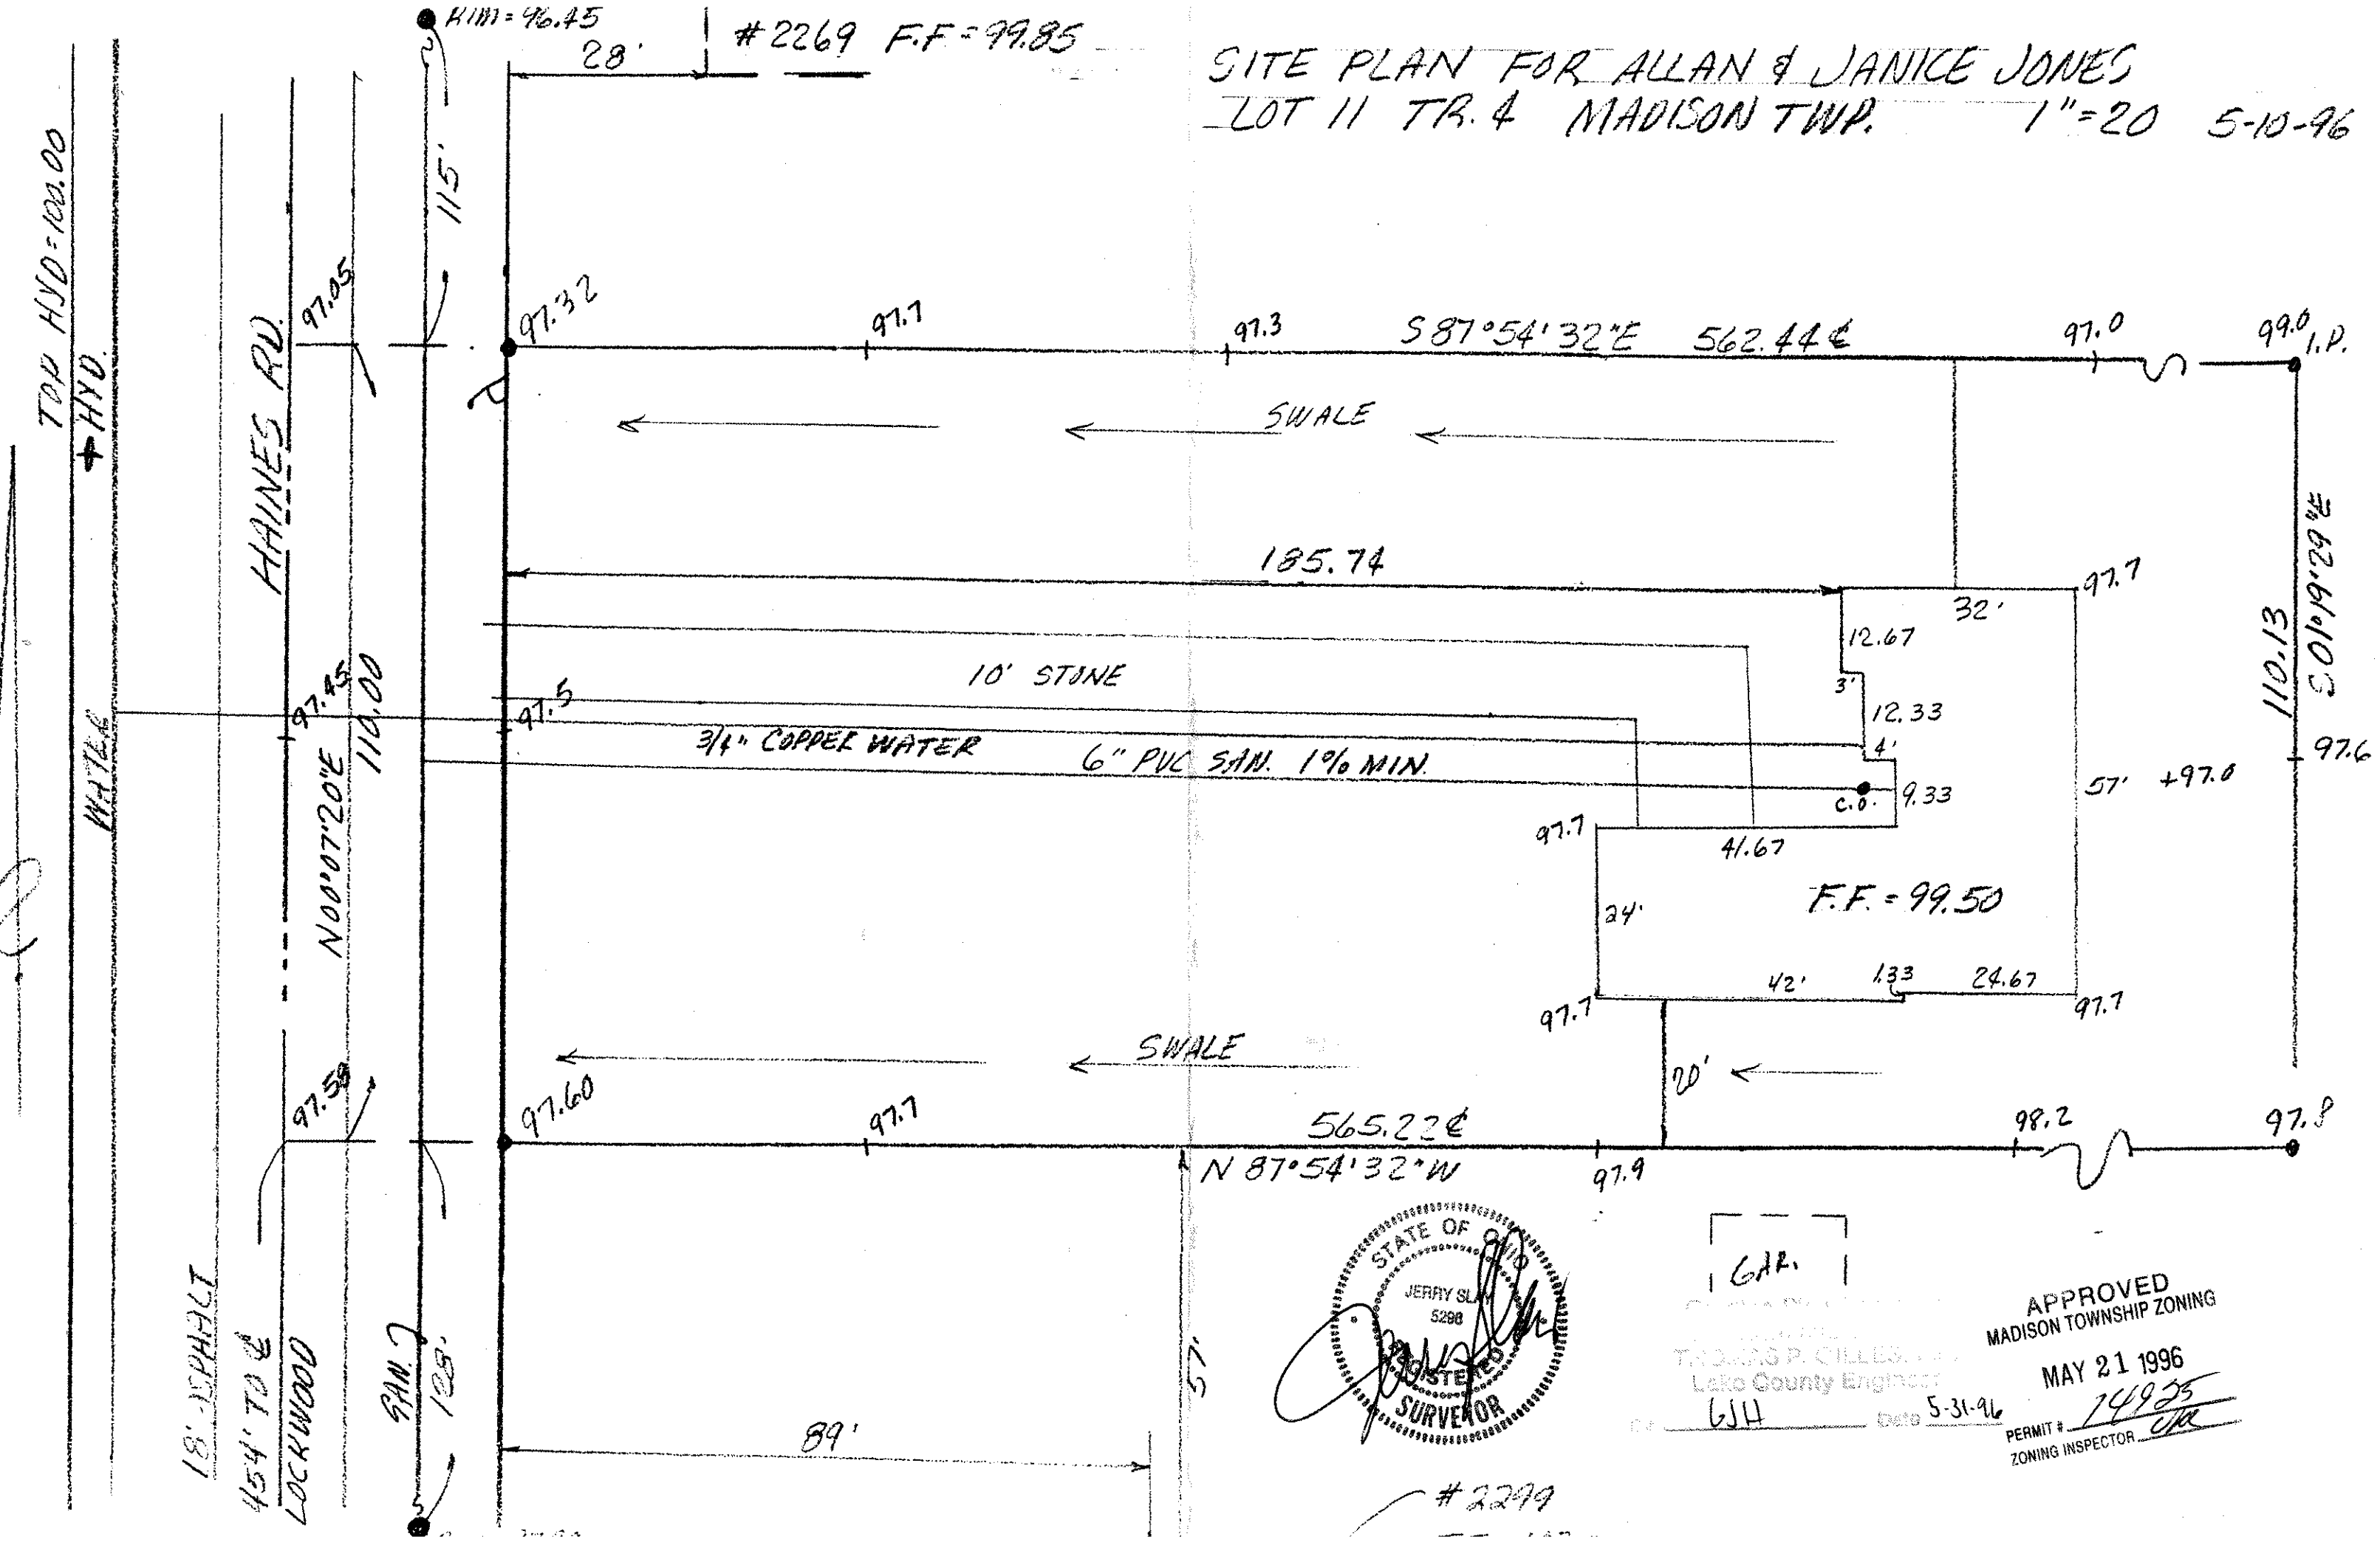SITE PLAN FOR ALLAN & JANICE JONES
LOT 11 TR. 4 MADISON TWP. 1"=20 5-10-96