TOPO SITE PLAN

SUBLOT 614 IN THE MADISON LAKELAND SUBDIVISION
VOLUME D PAGE 52
MADISON TOWNSHIP LAKE COUNTY OHIO

ASSUMED BEARINGS

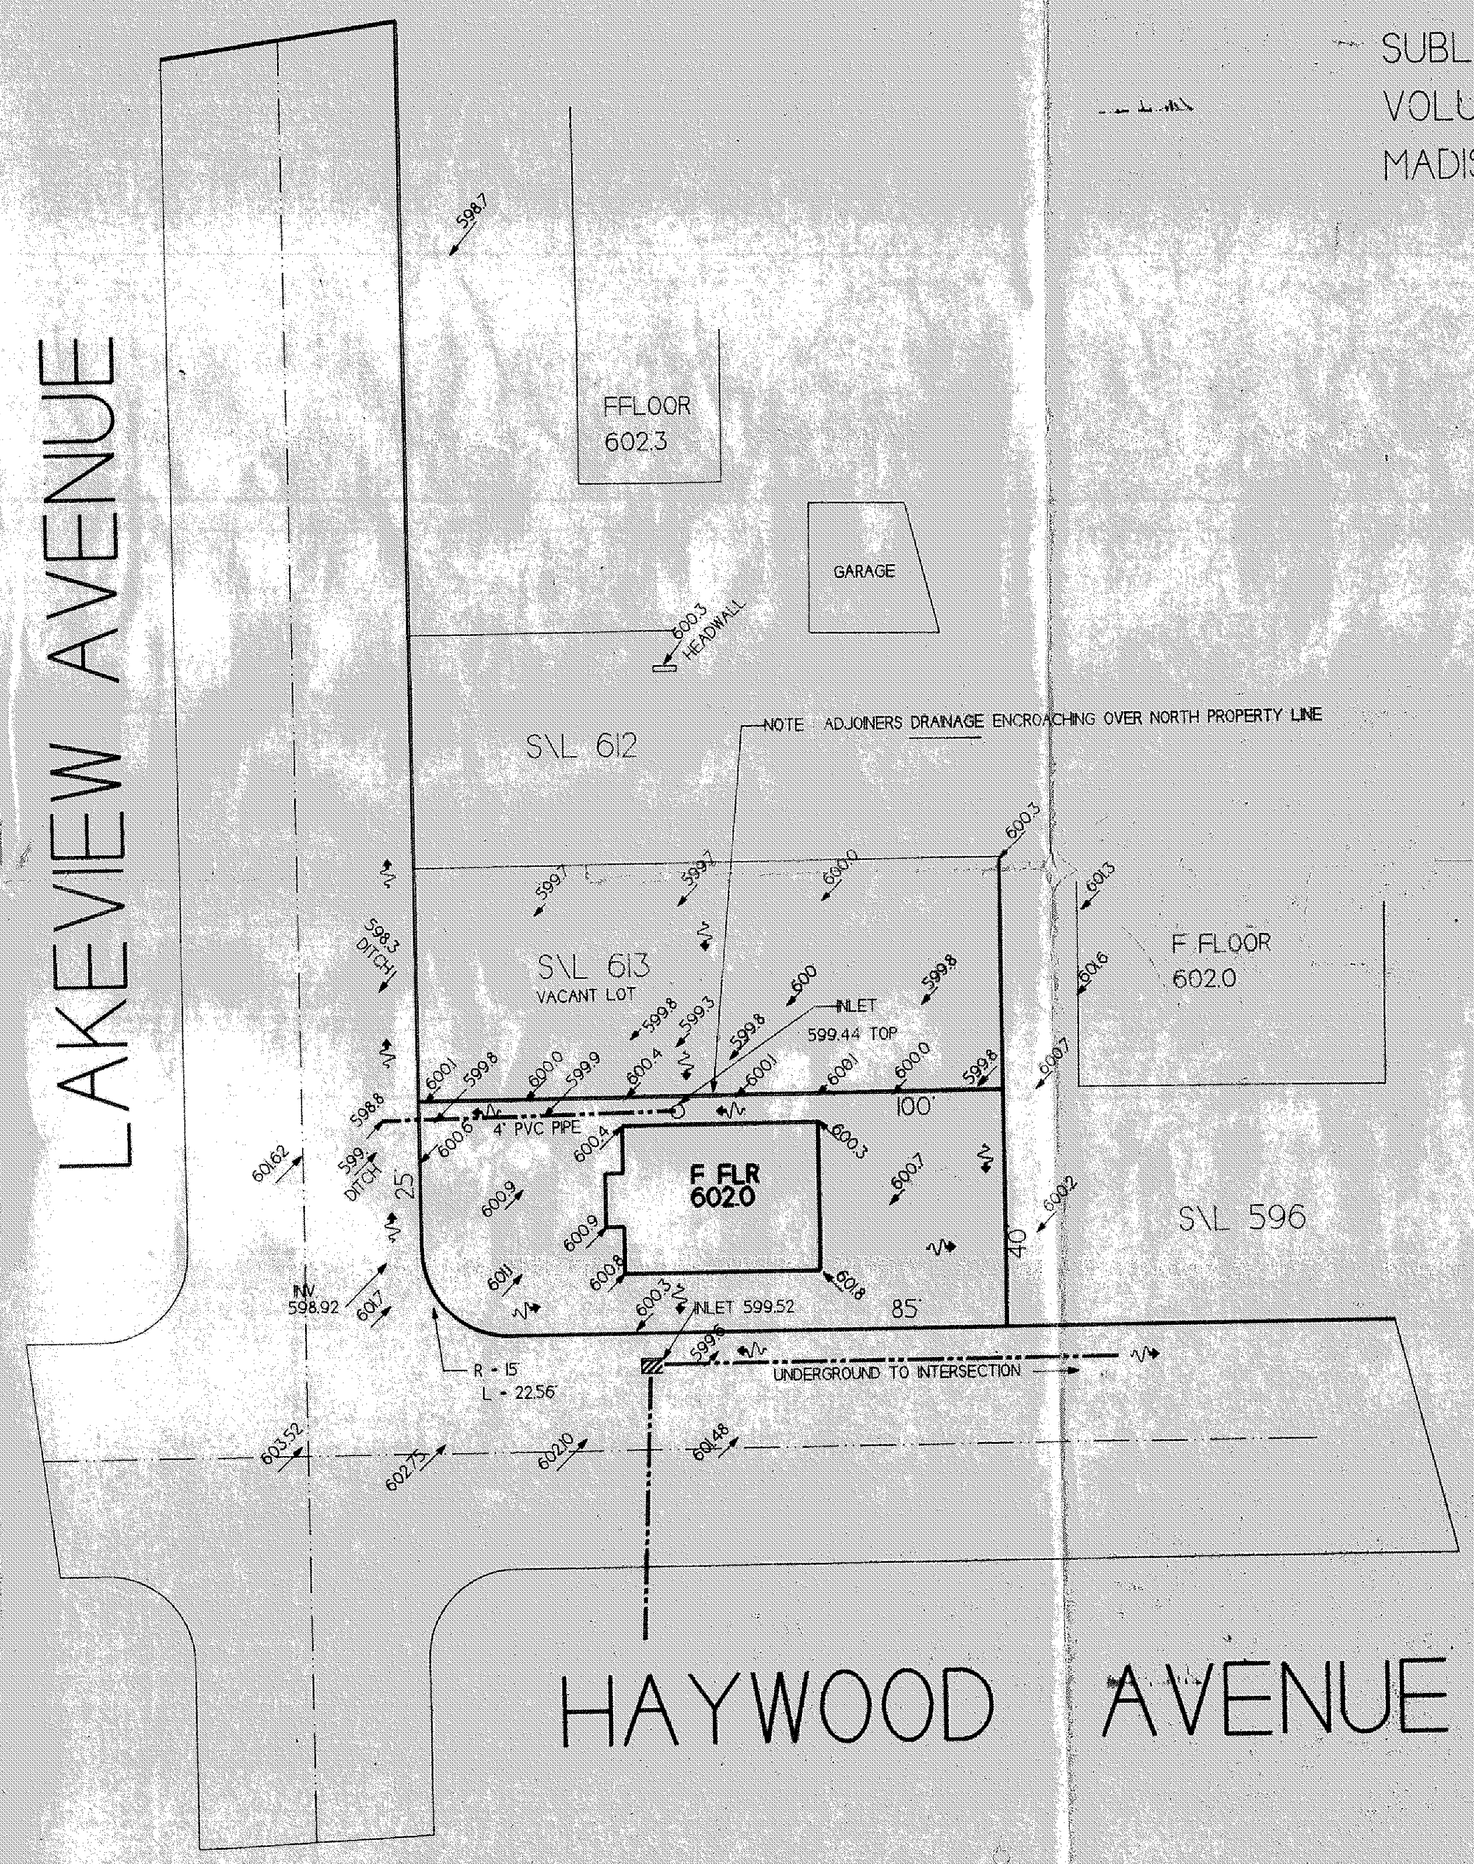

LEGEND

- MONUMENT BOX
- IRON PIN
- IRON PIPE
- P.K. NAIL WITH SHINER
- POWER UTILITY POLE
- WATER CONNECTION
- AIR CONDITIONER UNIT
- SANITARY SEWER MANHOLE
- HANDICAPPED PARKING
- TRAFFIC LIGHT
- UTILITY BOX
- GAS METER
- TRAFFIC POLE
- FIRE HYDRANT
- STORM SEWER MANHOLE
- DOWNSPOUT
- STOP SIGN TRAFFIC
- STORM GRATE
- RUNOFF DIRECTION
- TREE
- REPRESENTS FLOW OF TRAFFIC AND DIRECTION
- POLE ANCHOR GUY

GRAPHIC SCALE

20' 0 20' 40' 80'

(1" = 20' FEET)

DESCRIPTION	REVISIONS

STATE OF OHIO
TIMOTHY E. STOCKER
No. 7245
REGISTERED
PROFESSIONAL SURVEYOR

CRABBS SURVEYING SERVICE
WESTERN RESERVE BUILDING
708 NORTH ST. CLAIR STREET SUIT 300
PAINESVILLE OHO 44077
PHONE 216 357-0944
FAX 216 357-0945
1-800-446-3068

TIMOTHY E STOCKER P.S. 7245

COPYRIGHT 1996 CRABBS SURVEYING
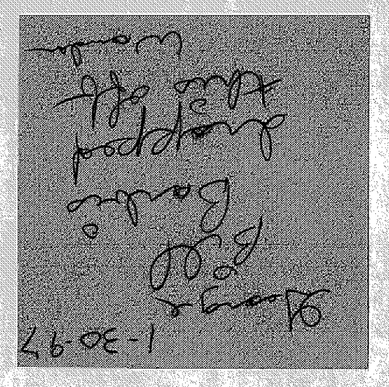
DRAWN BY	DATE	SCALE	DRAWING NO.	SHEET NO.