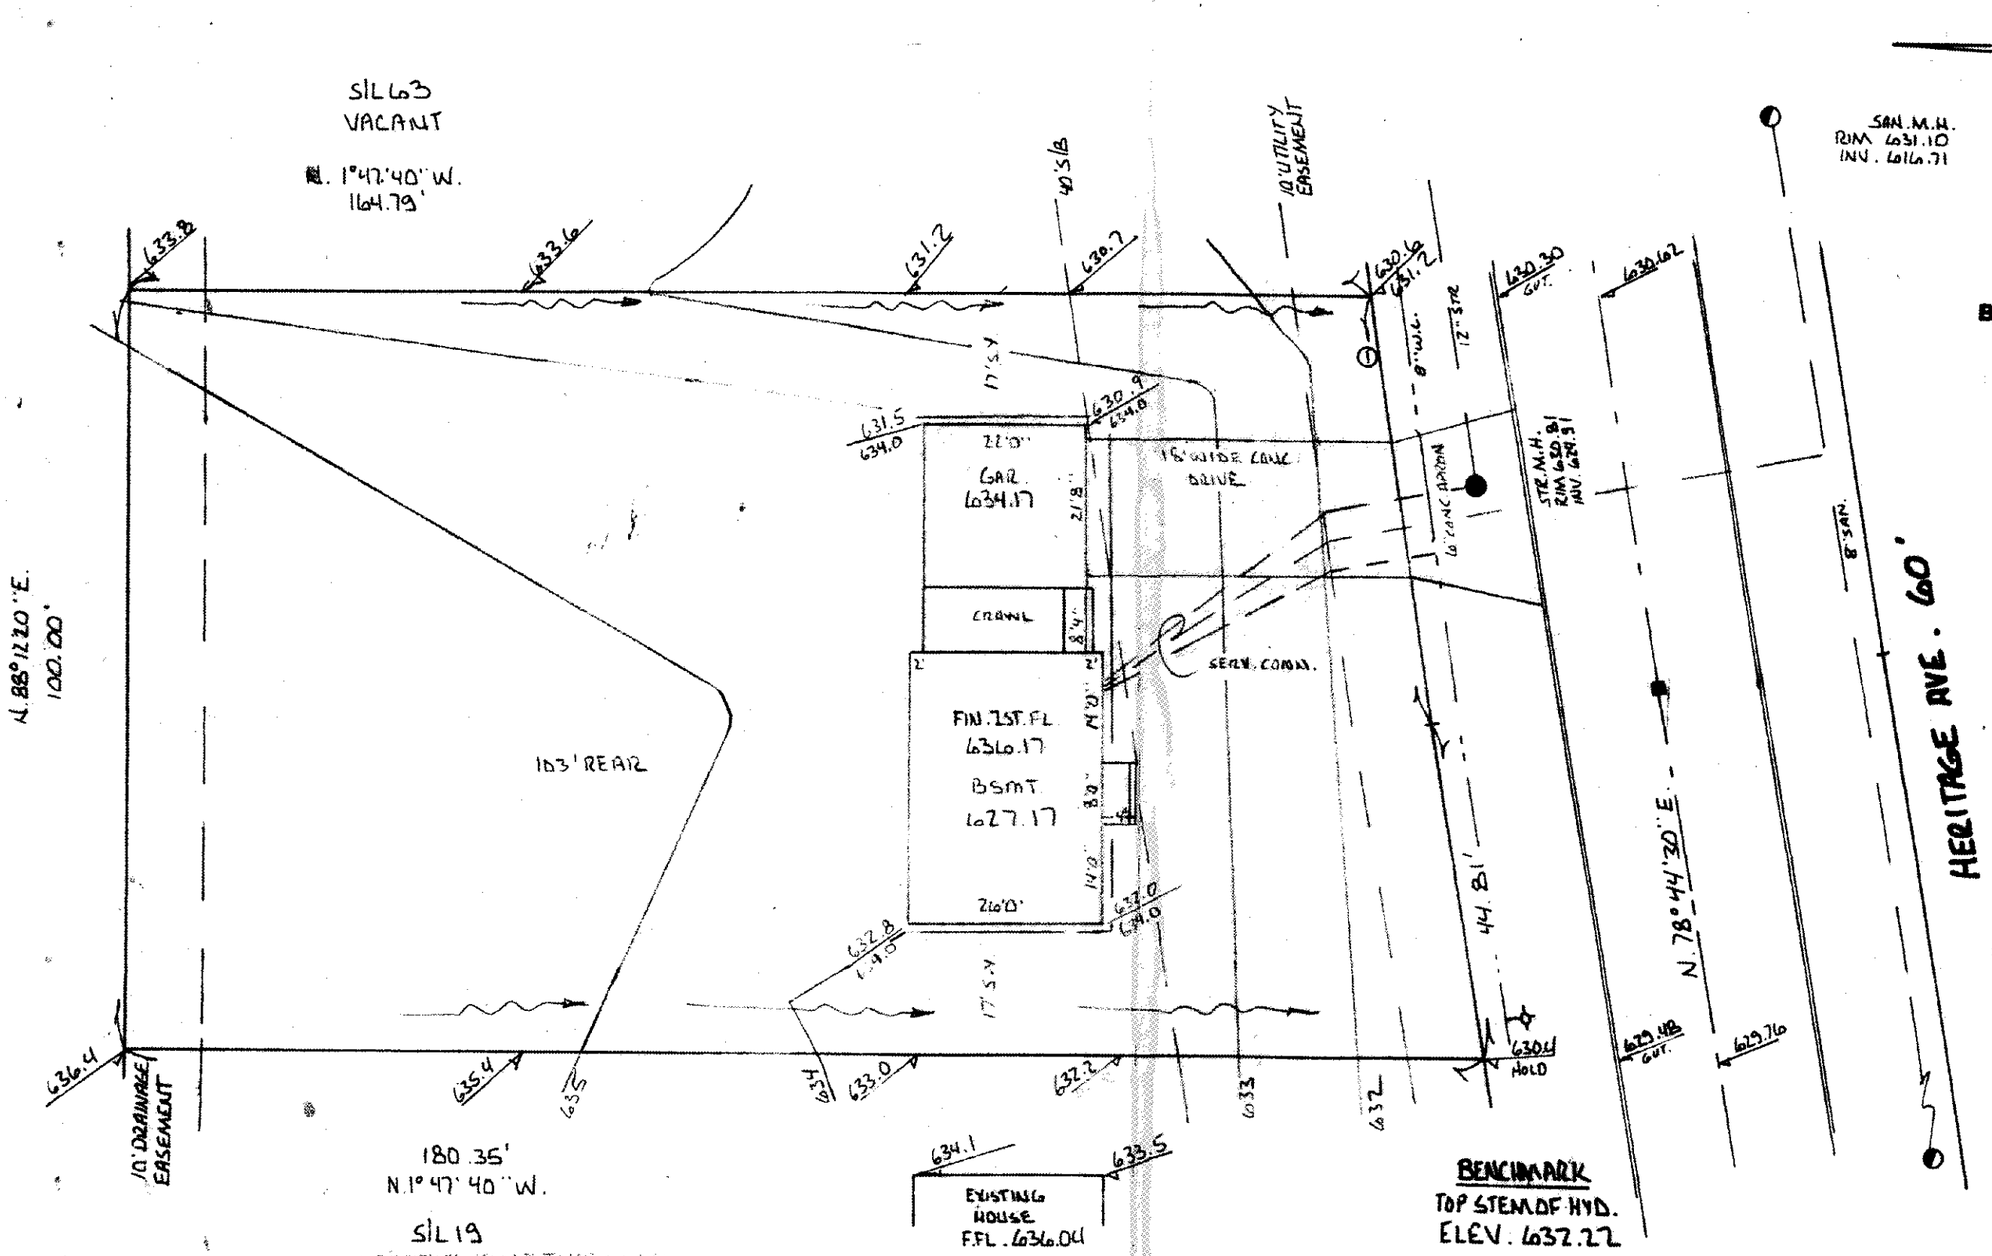

Grading Plan Approved
as shown and/or noted
THOMAS P. GILLES, P.E.
Lake County Engineer
By GJH Date 32593

CURVE DATA
1) Δ = 2°12'35"
A = 56.40'
C = 56.40'
N. 79°50'49" E.

I CERTIFY THAT THIS PLAN WAS PREPARED BY ME AND IS CORRECT TO THE BEST OF MY KNOWLEDGE AND BELIEF

John C. Skonieczny
REG. SURVEYOR #6388

JOHN C. SKONIECZNY
7739 VIEWMOUNT DR
PAINESVILLE, OHIO 44077
PH. 352-7742

STATE OF OHIO
JOHN CLOUD SKONIECZNY
S-6388
REGISTERED SURVEYOR

APPROVED
MADISON TWP. ZONING
Permit: 13710
Zoning Inspector: [signature]
MAR. 28 1993

— — — EXISTING GRADES
——— PROPOSED GRADES
——→ SWALE

PROPOSED GRADES AS PER GRADING PLAN

SITE PLAN FOR: SIMMONS CONST.

SCALE: 1" = 20'	APPROVED BY	DRAWN BY FJH
DATE: MAR. 93		

BEING SUBLOT 64 IN THE HERITAGE HILL ESTATES SUBDIVISION
TOWNSHIP OF MADISON - LAKE COUNTY - OHIO

JOB # 93-1611 | DRAWING NUMBER 93-1128

TELEDYNE POST 18AB-10