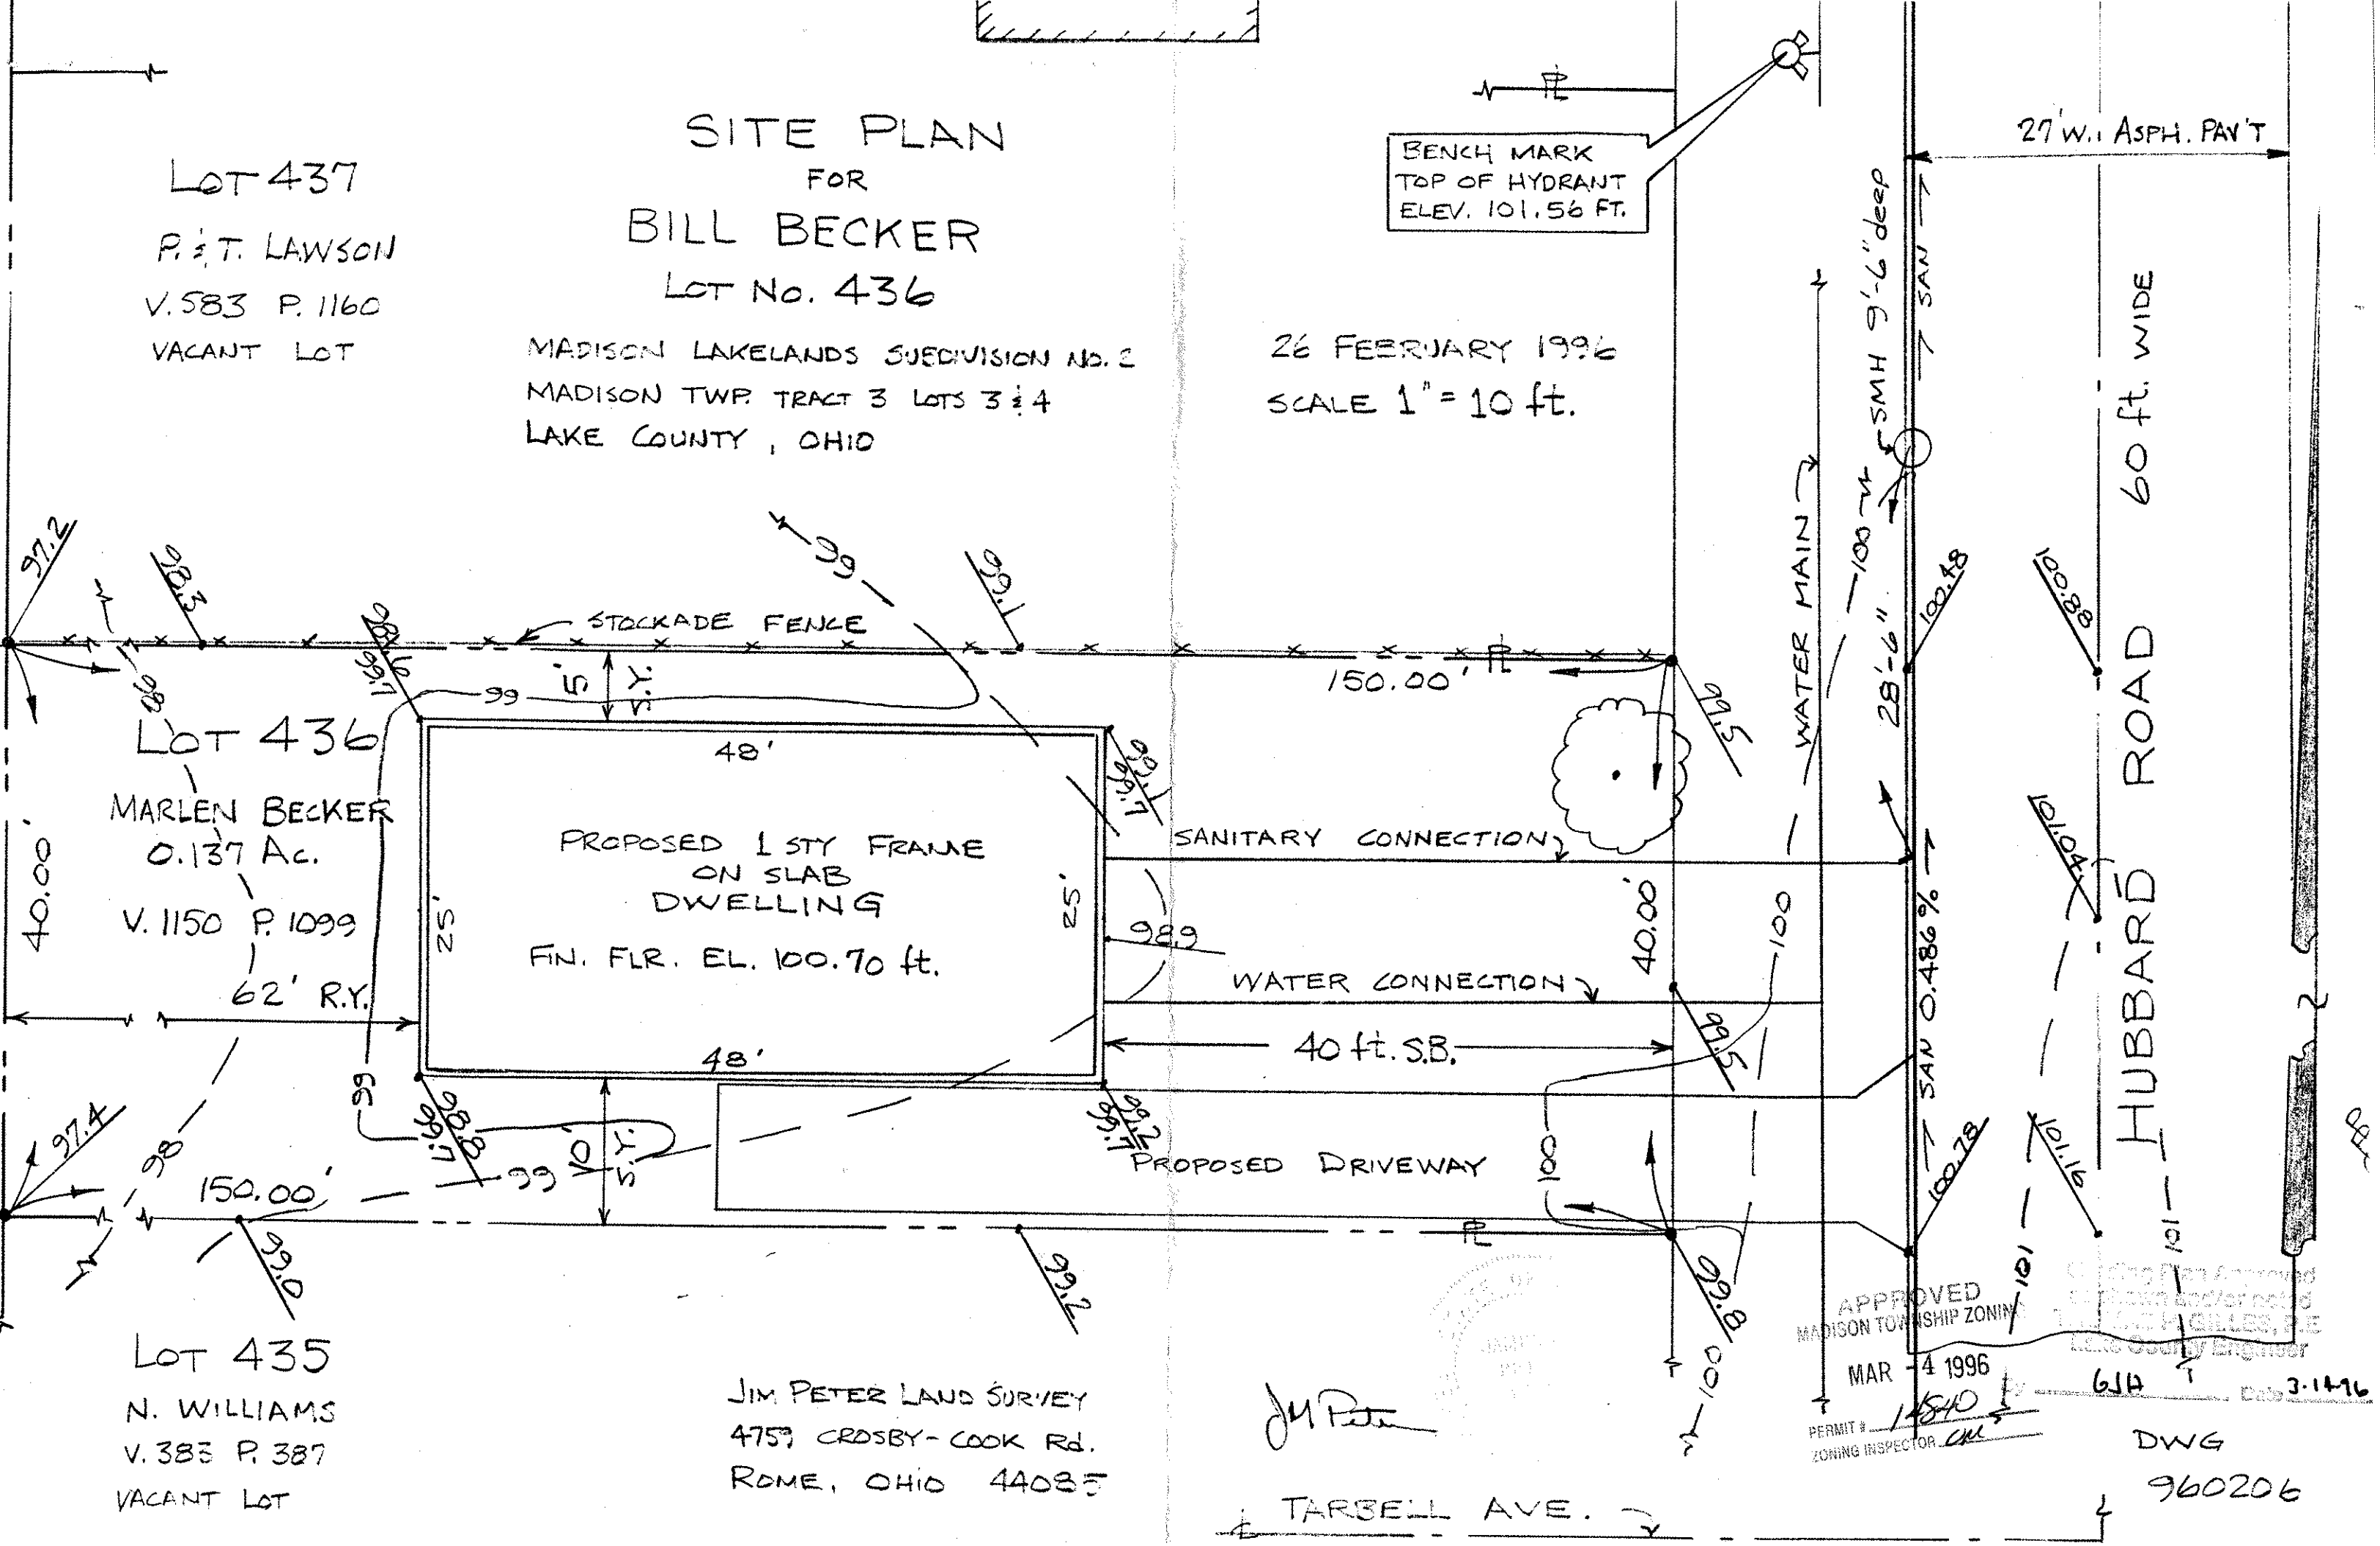
SITE PLAN
FOR
BILL BECKER
LOT No. 436
MADISON LAKELANDS SUBDIVISION No. 2
MADISON TWP. TRACT 3 LOTS 3 & 4
LAKE COUNTY, OHIO
26 FEBRUARY 1996
SCALE 1" = 10 ft.
LOT 437
P. & T. LAWSON
V. 583 P. 1160
VACANT LOT
BENCH MARK
TOP OF HYDRANT
ELEV. 101.56 FT.
27' W. ASPH. PAV'T
SMH 9'-6" deep
SAN
WATER MAIN
60 ft. WIDE
HUBBARD ROAD
STOCKADE FENCE
150.00'
LOT 436
MARLEN BECKER
0.137 Ac.
V. 1150 P. 1099
62' R.Y.
40.00'
48'
PROPOSED 1 STY FRAME
ON SLAB
DWELLING
FIN. FLR. EL. 100.70 ft.
25'
SANITARY CONNECTION
WATER CONNECTION
40 ft. S.B.
PROPOSED DRIVEWAY
28'-6"
SAN 0.486%
LOT 435
N. WILLIAMS
V. 383 P. 387
VACANT LOT
JIM PETER LAND SURVEY
4759 CROSBY-COOK Rd.
ROME, OHIO 44085
TARBELL AVE.
APPROVED
MADISON TOWNSHIP ZONING
MAR - 4 1996
PERMIT # 14840
ZONING INSPECTOR
Lake County Engineer
By GJH Date 3-14-96
DWG
960206