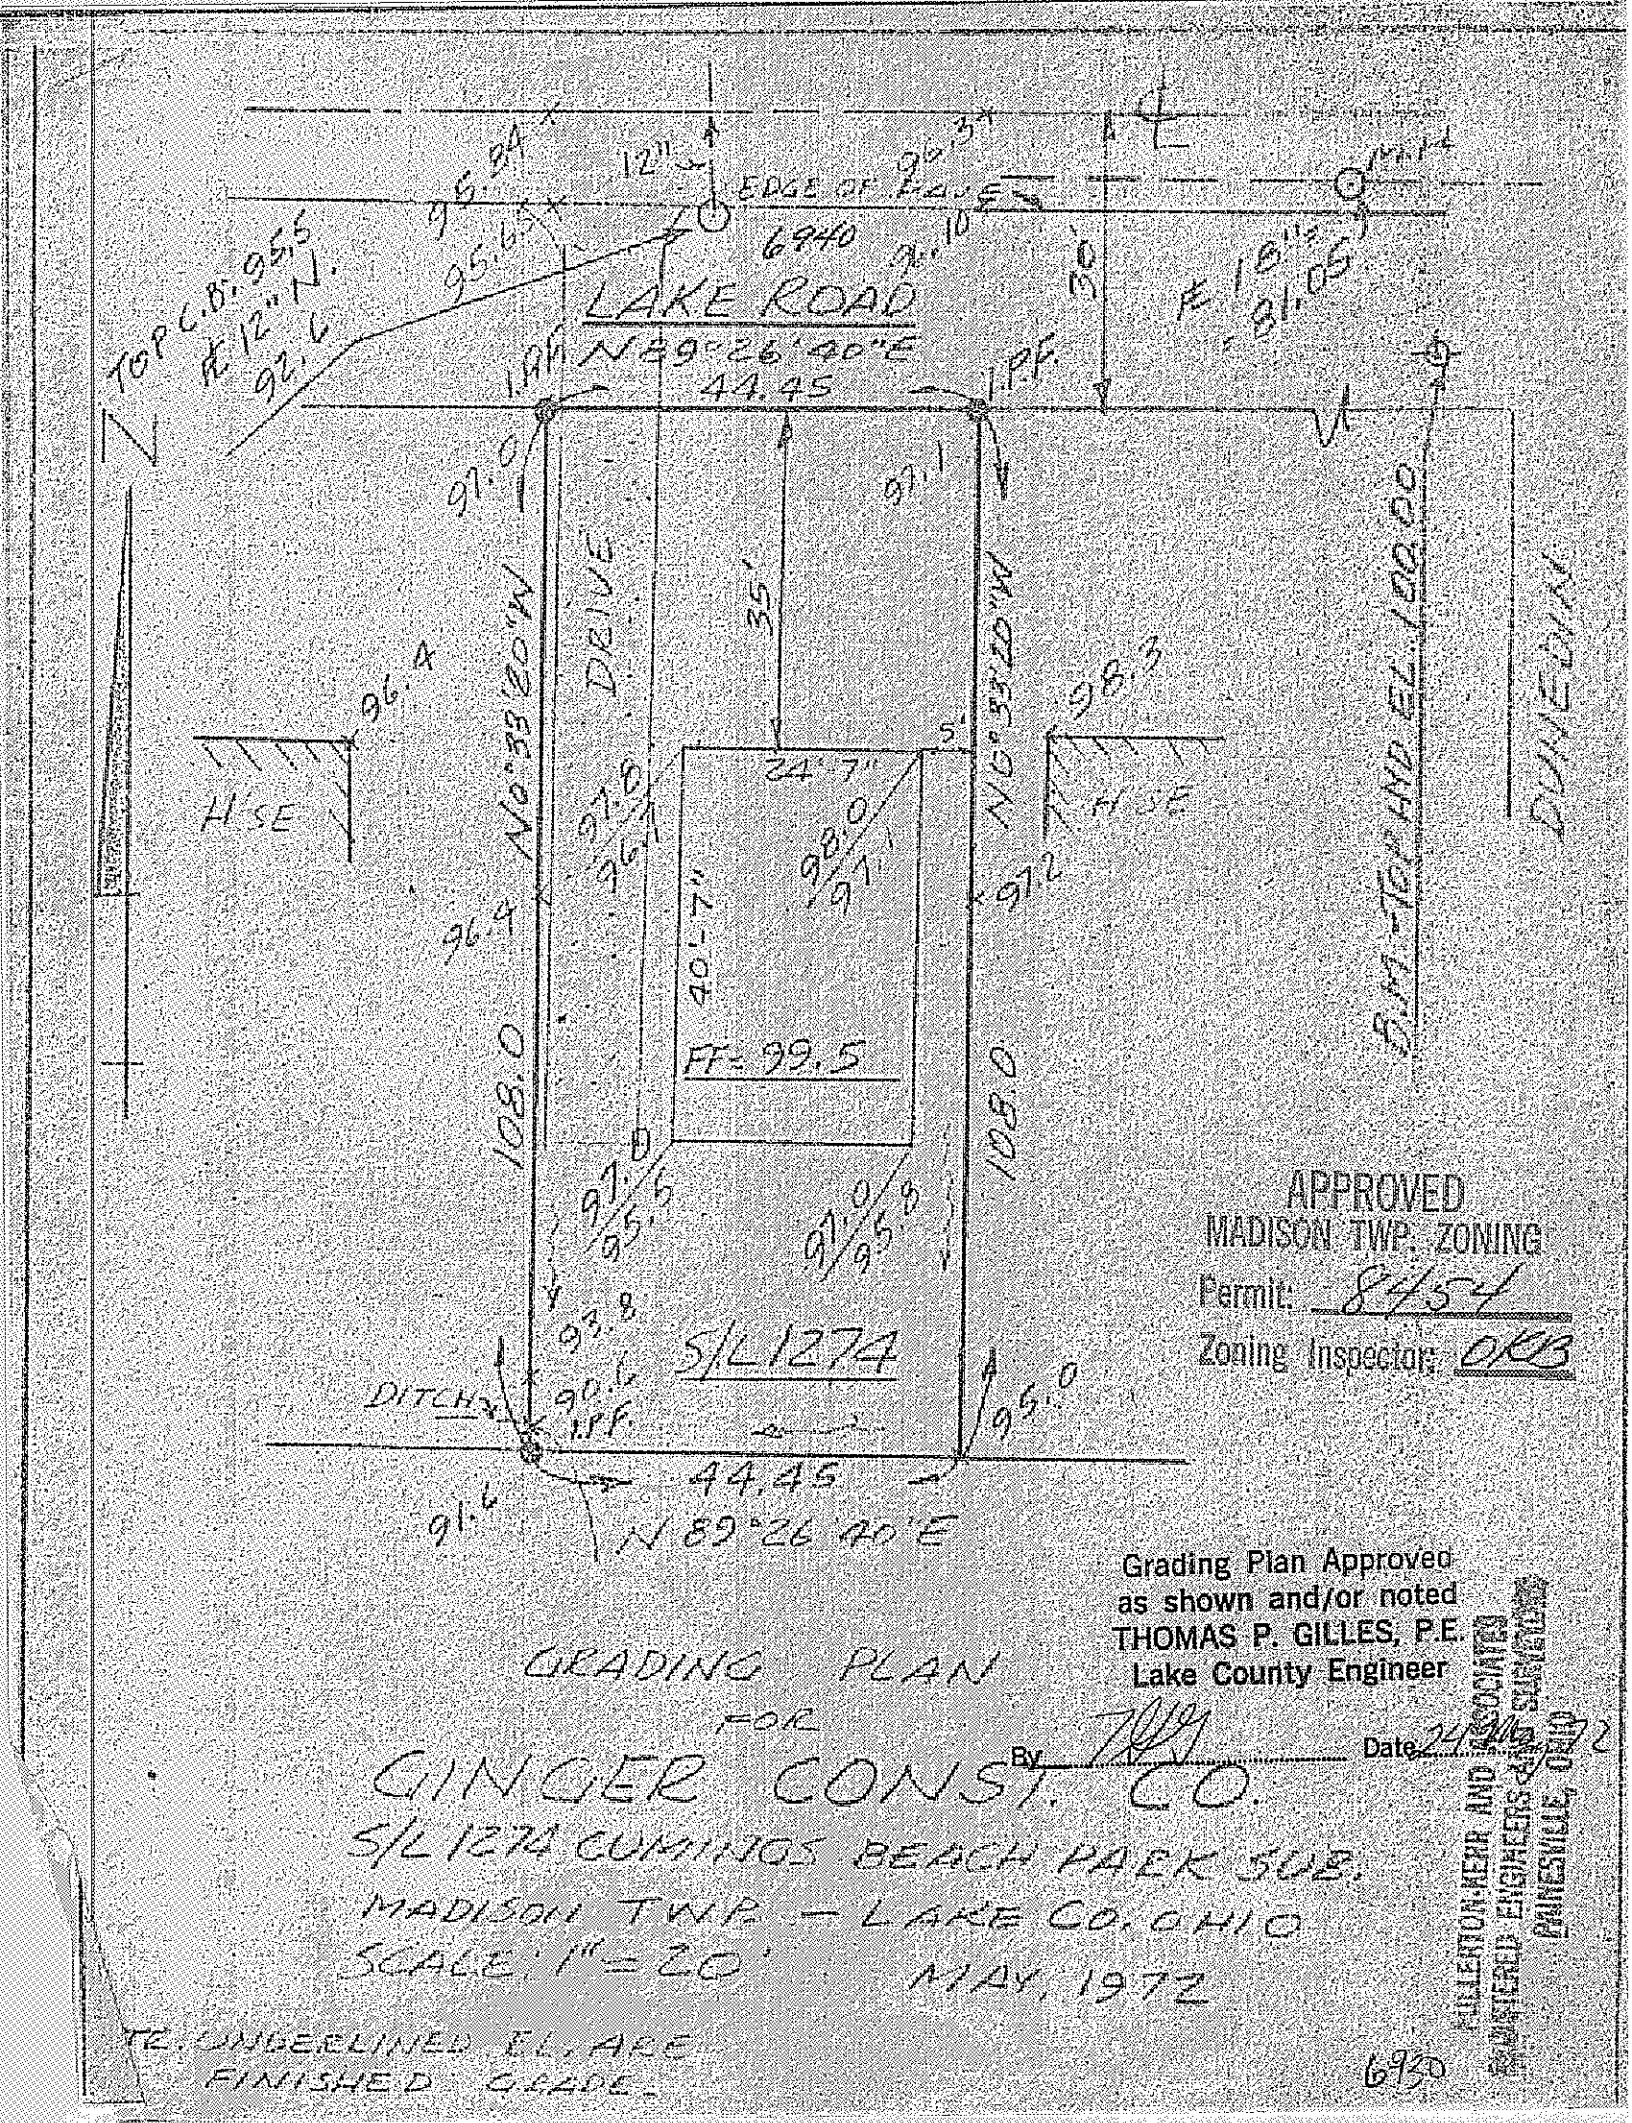

APPROVED
MADISON TWP. ZONING
Permit: 8454
Zoning Inspector: OKB

Grading Plan Approved
as shown and/or noted
THOMAS P. GILLES, P.E.
Lake County Engineer

By [signature] Date 24 May 72

GRADING PLAN
FOR
GINGER CONST. CO.
S/L 1274 CUMINGS BEACH PARK SUB.
MADISON TWP. — LAKE CO. OHIO
SCALE: 1" = 20' MAY, 1972

TR. UNDERLINED EL. ARE
FINISHED GRADE.

6930

MILLERTON-KERR AND ASSOCIATES
REGISTERED ENGINEERS AND SURVEYORS
PAINESVILLE, OHIO