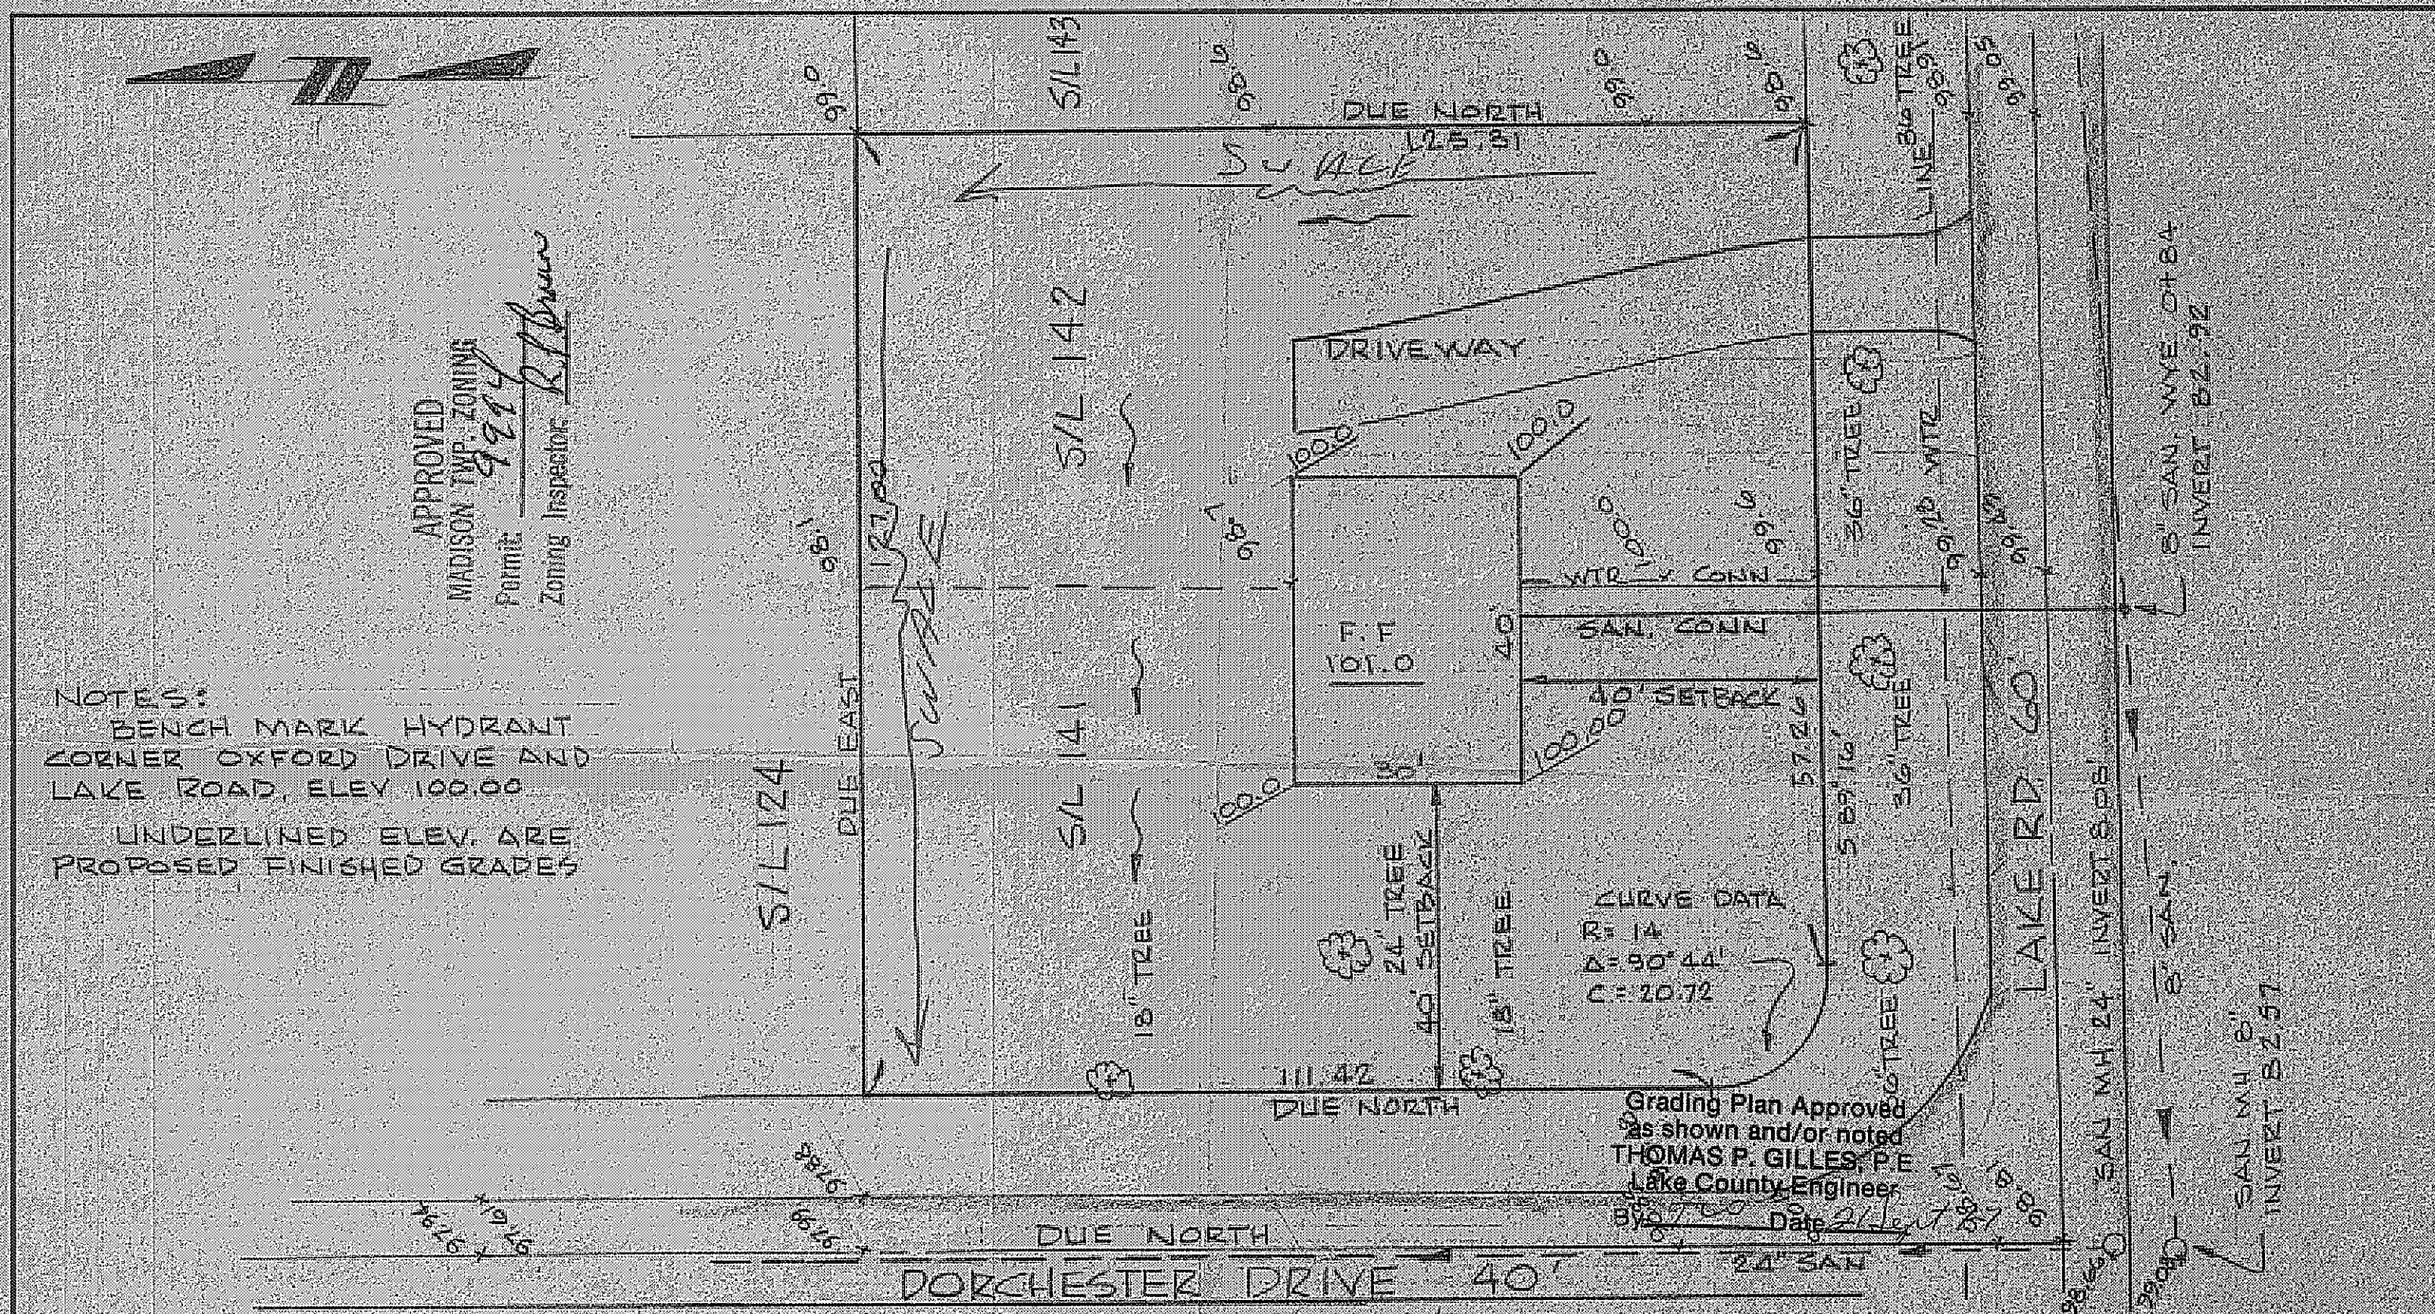

DESIGN CERTIFICATION	AS BUILT CERTIFICATION				
THIS PLAT WAS PREPARED BY ME AND IS CORRECT TO THE BEST OF MY KNOWLEDGE AND BELIEF.	I HEREBY CERTIFY THAT THE CIRCLED GRADES ARE EXISTING FINISH GRADES CHECKED IN THE FIELD ON _____ AND THAT SURVEY IS CORRECT TO THE BEST OF MY KNOWLEDGE AND BELIEF.	COLPETZER · WOODS CONSULTANTS, INC. 180 SOUTH STATE STREET • PAINESVILLE, OHIO 44077 • (216) 357-7569	DATE 13 SEPT 77 SCALE 1" = 20' DRWN BY Gaudp CHKD BY [illegible] JOB NO 77-213 FB 311 PG 73-85	S/L 141 & 142 MADISION BEACH SUBDIVISION	GRADING PLAN FOR CHARDON CENTURY BUILDERS
REG. SURVEYOR NO. 4785	REG. SURVEYOR NO. _____				