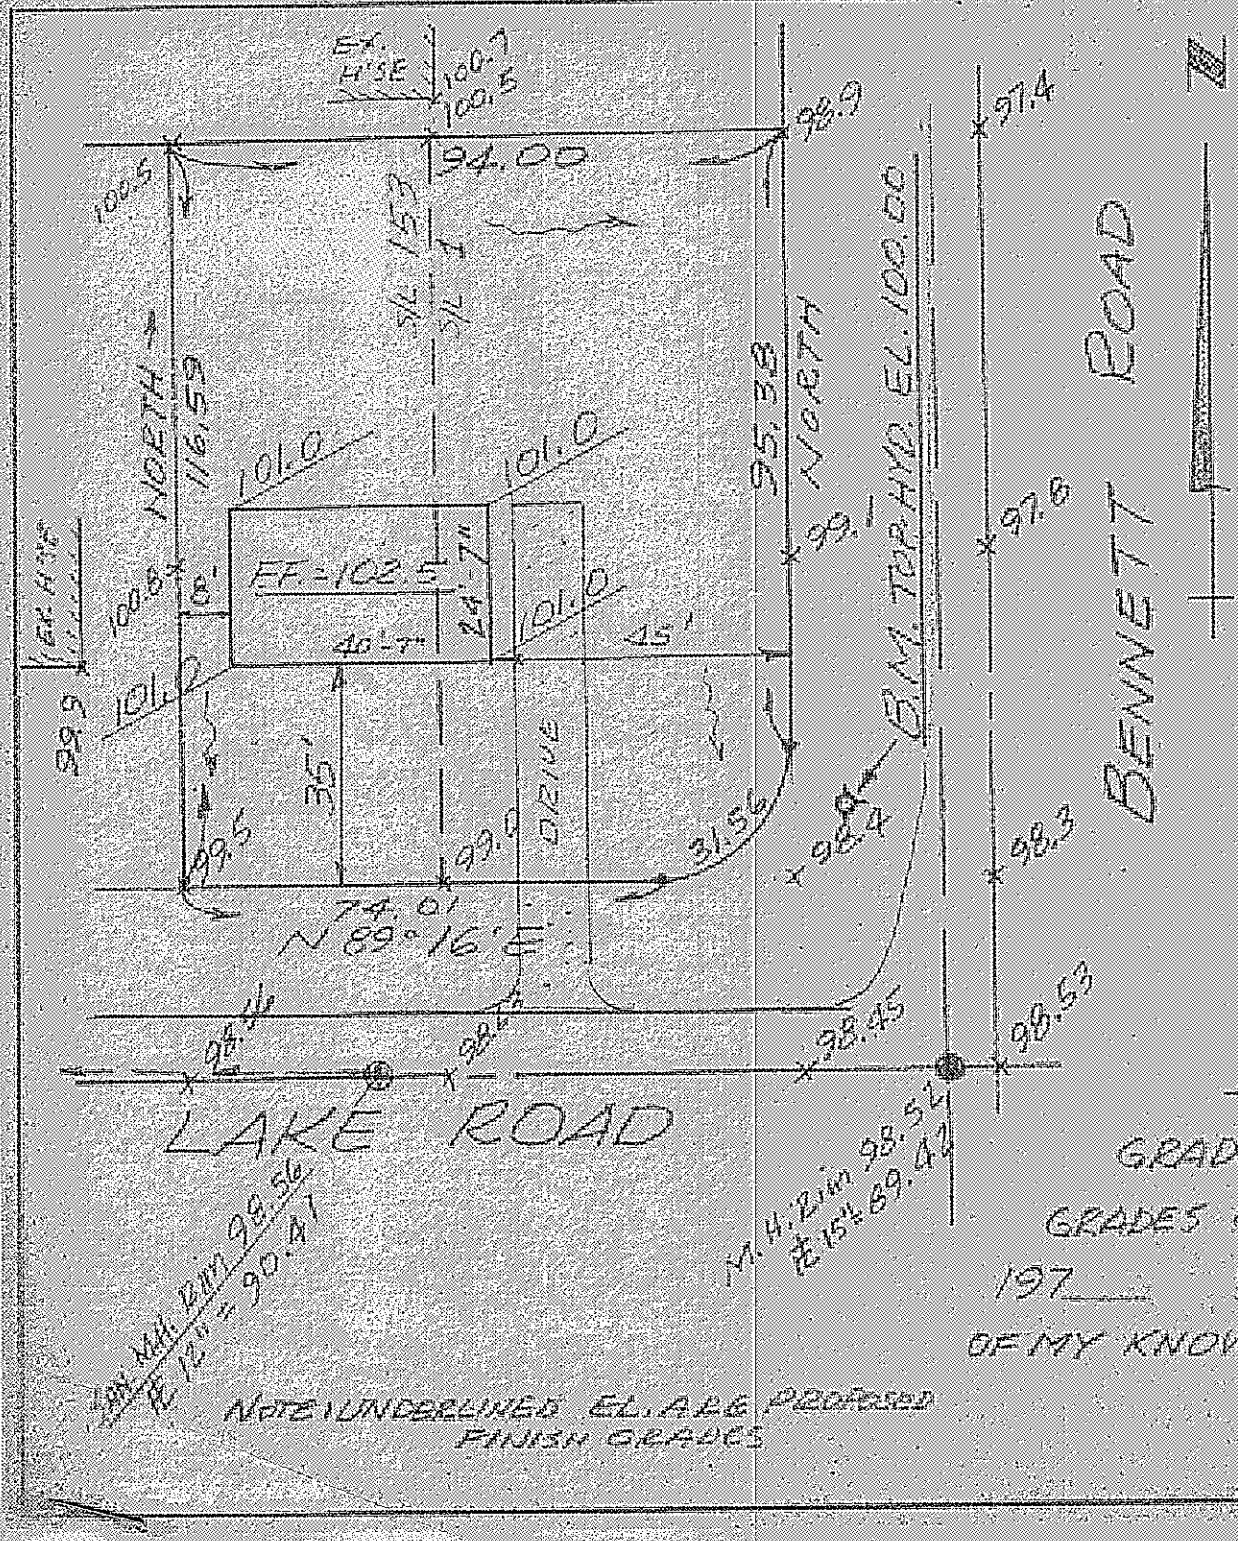

APPROVED
MADISON TWP. ZONING
Permit: 85-85
Zoning Inspector: OCB

GRADING PLAN
FOR
GINGER CONSTR. CO.
S/L #153 MADISON BEACH ESTATES
MADISON TWP. LAKE COUNTY, OHIO.
SCALE: 1" = 30' MAY, 1972

Grading Plan Approved
as shown and/or noted
THOMAS P. GILLES, P.E.
Lake County Engineer
By 789 Date May 7?

AS BUILT CERTIFICATE

I HEREBY CERTIFY THAT THE CIRCLED GRADES ARE EXISTING FINISH-GRADES CHECKED IN THE FIELD ON _____ 197__ SURVEY IS CORRECT TO THE BEST OF MY KNOWLEDGE AND BELIEF.

FULLERTON-KERR & ASSOC.
by _____ REG. SURVEYOR No.