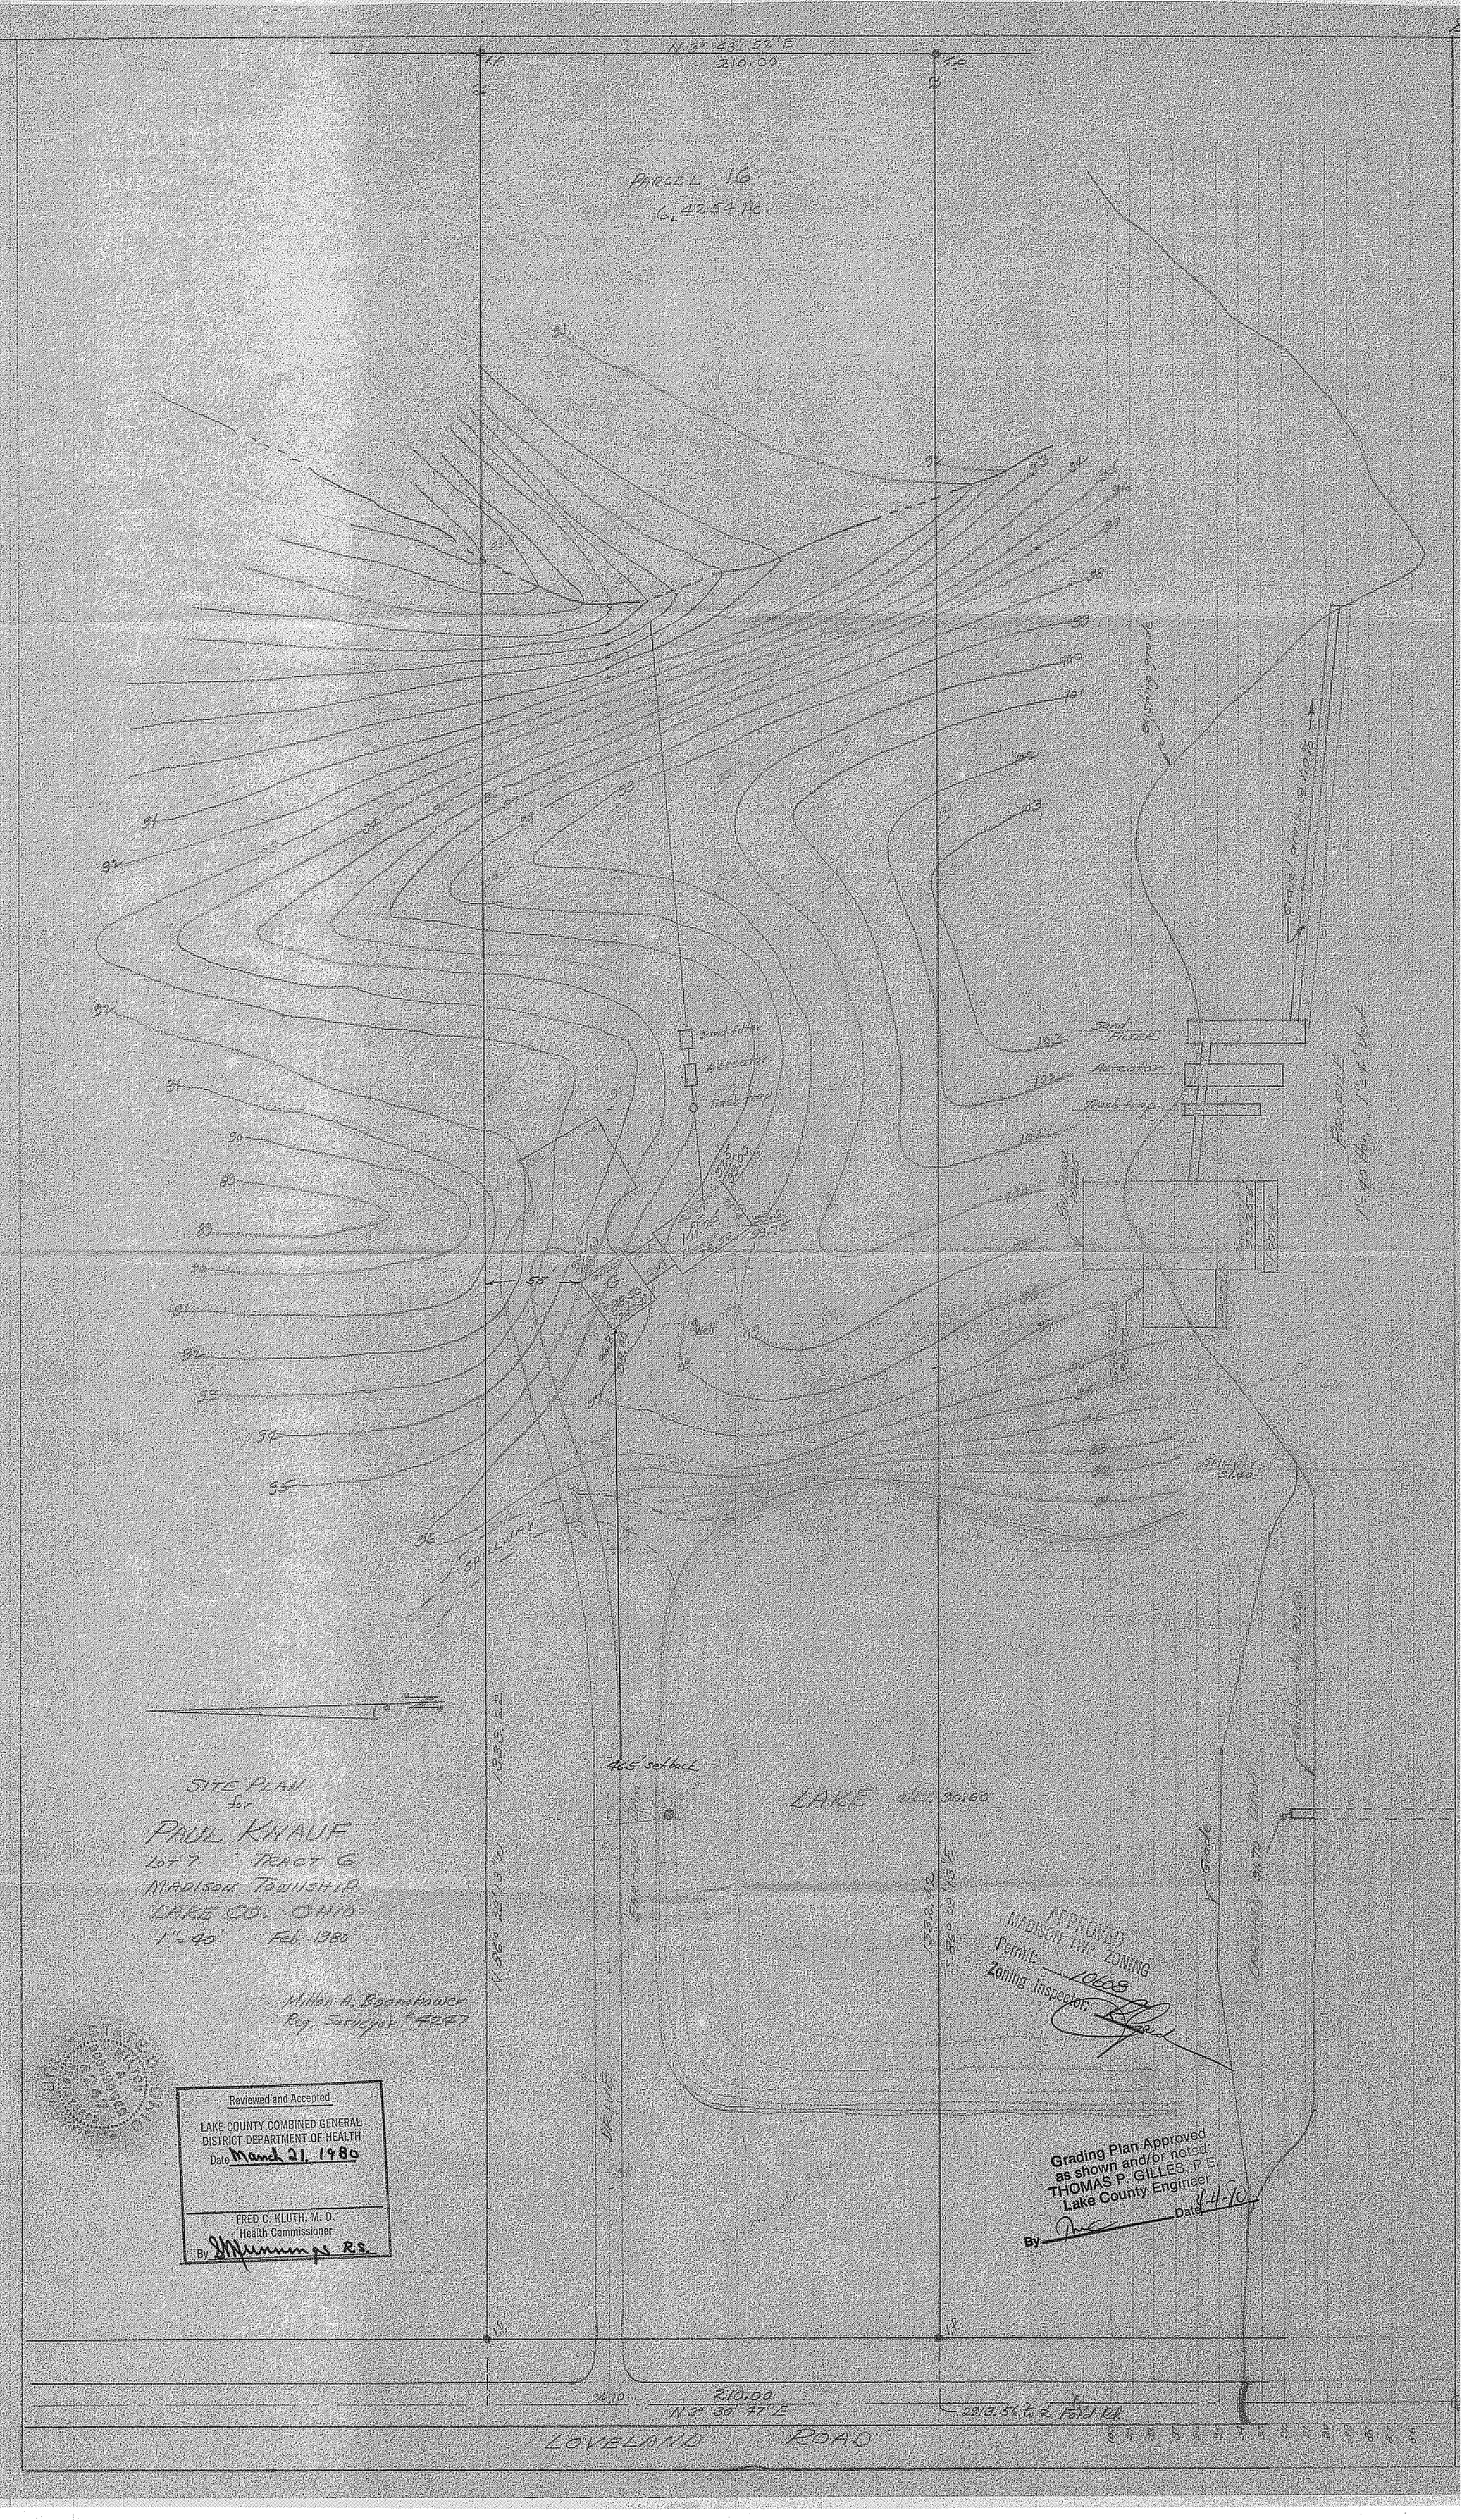
N 2° 48' 52" E
310.00
PARCEL 16
6.4244 AC.
LAKE
40.5' setback
SITE PLAN
for
PAUL KNAUF
LOT 7 TRACT 6
MADISON TOWNSHIP
LAKE CO. OHIO
1" = 40' Feb. 1980
Miles A. Rosenhauer
Reg. Surveyor #5257
Reviewed and Accepted
LAKE COUNTY COMBINED GENERAL
DISTRICT DEPARTMENT OF HEALTH
Date March 21, 1980
FRED C. KLUTH, M. D.
Health Commissioner
By R.S.
APPROVED
MADISON TWP. ZONING
Permit 1068
Zoning Inspector
Grading Plan Approved
as shown and/or noted
THOMAS P. GILLES, P.E.
Lake County Engineer
By
Date 4-4-80
210.00
N 2° 50' 47" E
LOVELAND ROAD