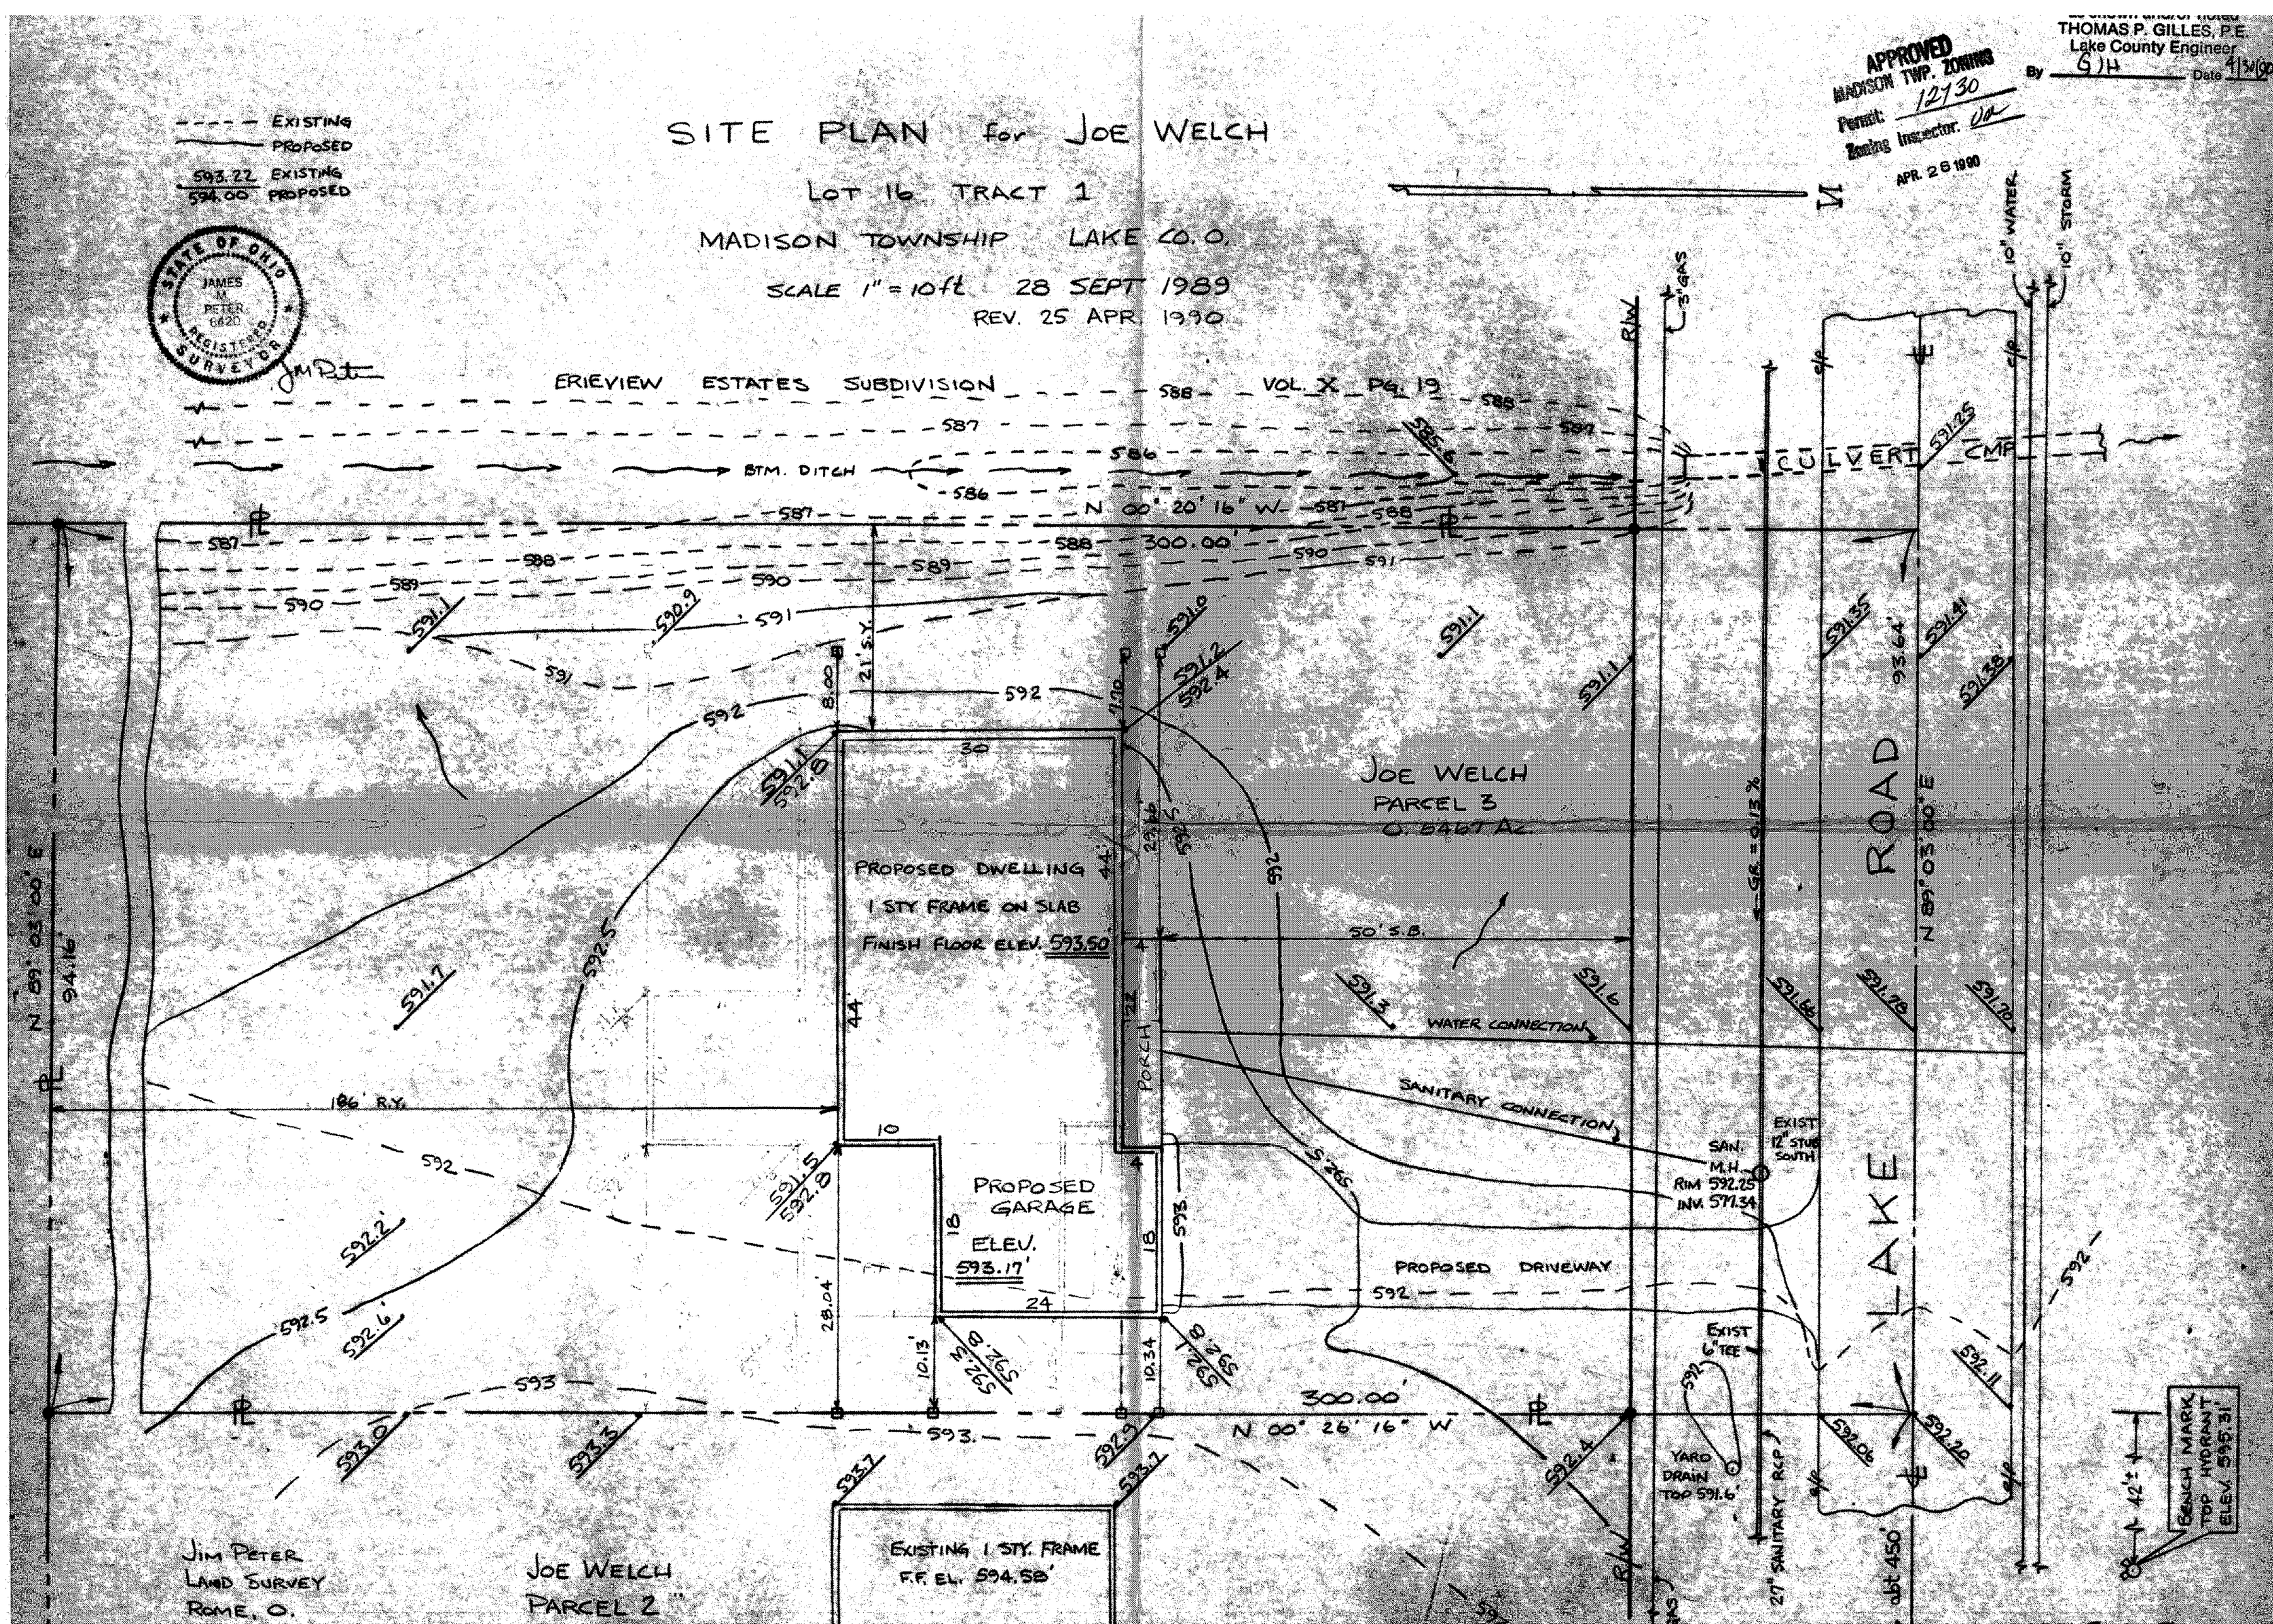

THOMAS P. GILLES, P.E.
Lake County Engineer
By GJH Date 4/30/90
APPROVED
MADISON TWP. ZONING
Permit: 12730
Zoning Inspector: Ua
APR. 26 1990
SITE PLAN for JOE WELCH
LOT 16 TRACT 1
MADISON TOWNSHIP LAKE CO. O.
SCALE 1" = 10ft 28 SEPT 1989
REV. 25 APR. 1990
EXISTING
PROPOSED
593.22 EXISTING
594.00 PROPOSED
STATE OF OHIO
JAMES M. PETER
6620
REGISTERED
SURVEYOR
ERIEVIEW ESTATES SUBDIVISION VOL. X PG. 19
BTM. DITCH
CULVERT CMP
N 00° 20' 16" W
300.00'
JOE WELCH
PARCEL 3
O. 5467 AC.
PROPOSED DWELLING
1 STY FRAME ON SLAB
FINISH FLOOR ELEV. 593.50'
50' S.B.
WATER CONNECTION
SANITARY CONNECTION
PORCH
186' R.Y.
PROPOSED GARAGE
ELEV. 593.17'
PROPOSED DRIVEWAY
SAN. M.H.
RIM 592.25
INV. 577.34
EXIST 12" STUB SOUTH
EXIST 6" TEE
YARD DRAIN TOP 591.6'
27" SANITARY RCP
LAKE ROAD
N 89° 03' 00" E
10" WATER
10" STORM
3" GAS
BENCH MARK TOP HYDRANT ELEV. 595.31'
N 89° 03' 00" E
94.16'
300.00'
N 00° 26' 16" W
EXISTING 1 STY. FRAME
F.F. EL. 594.58'
JIM PETER
LAND SURVEY
ROME, O.
JOE WELCH
PARCEL 2