SITE PLAN

FOR

DAVE WELCH

LOT 90, 91 & 92 OF

LAKE BREEZE PARK SUBDIVISION

LOT 16 MADISON TWP. LAKE CO. O.

SCALE 1" = 20 ft

FEB. 10, 1990

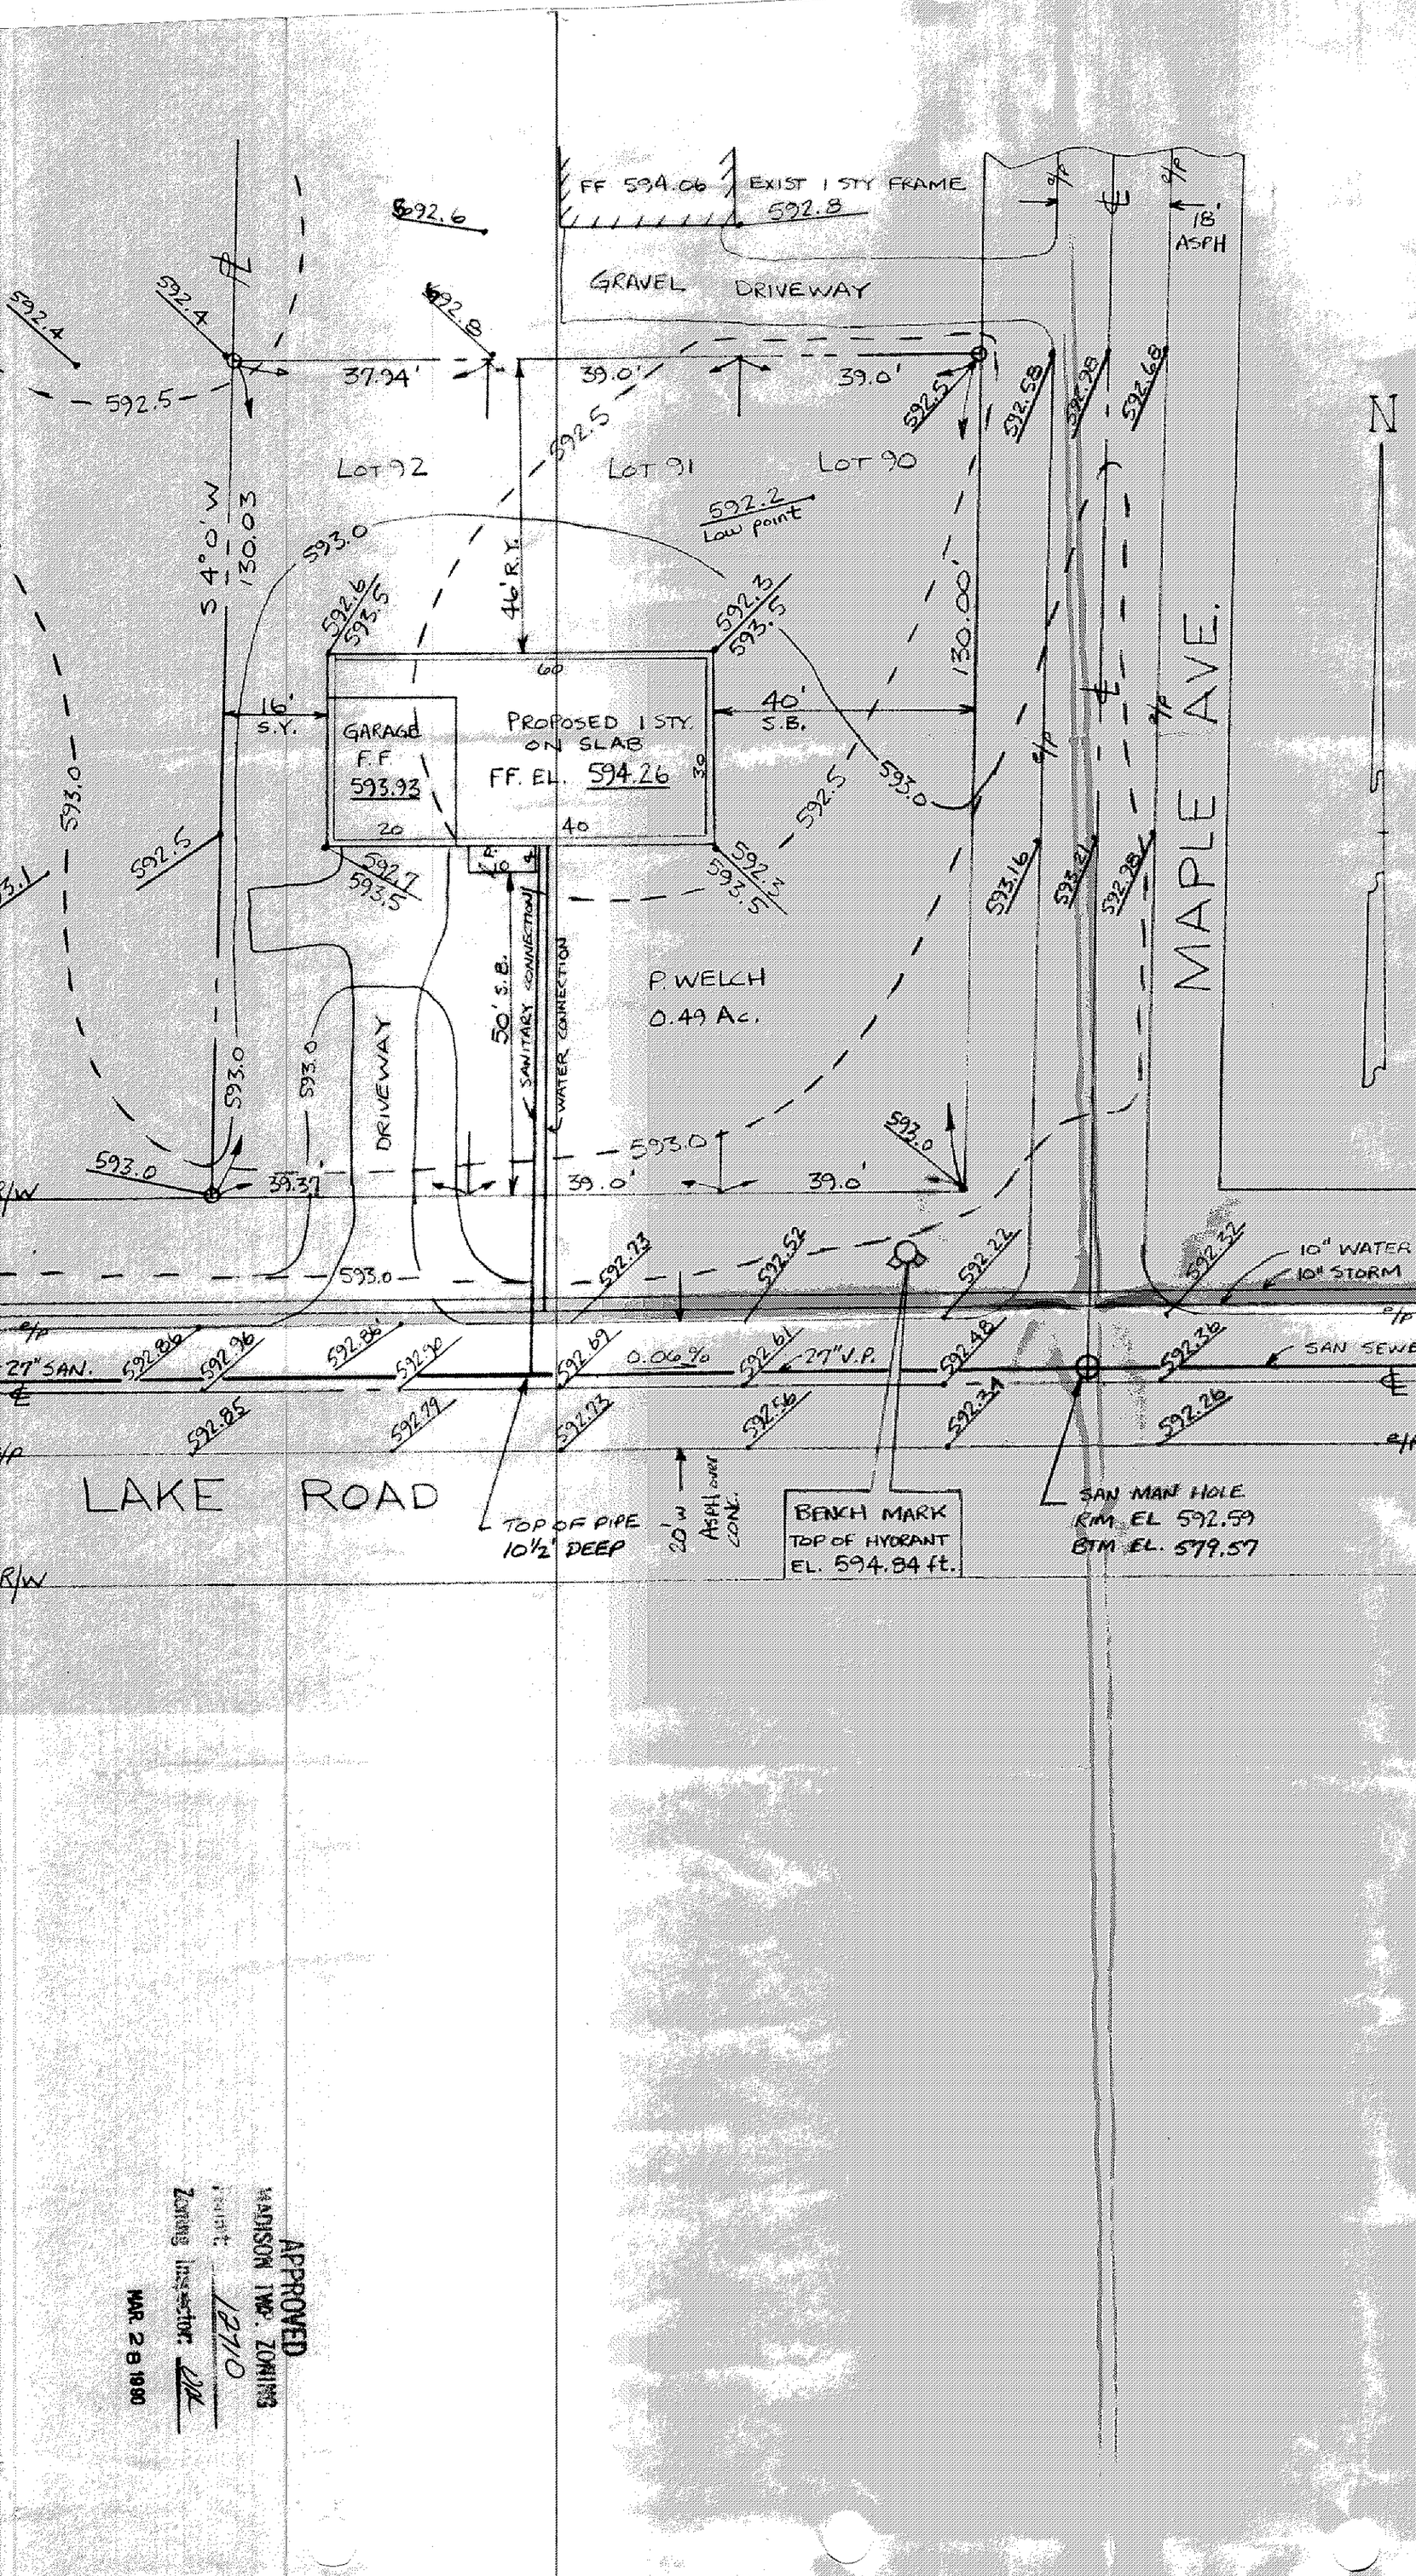

JIM PETER
LAND SURVEY
ROME, OHIO

STATE OF OHIO
JAMES M. PETER 5469
REGISTERED SURVEYOR

J. M. Peter

---593--- Denotes existing contour elev.

593 Denotes proposed contour elev.

O Denotes iron pin

Lake County

THOMAS

GJH Date 3/30/90

Job# 900203

APPROVED
MADISON TWP. ZONING
Date: 2/7/90
Zoning Inspector: GJH
MAR 28 1990