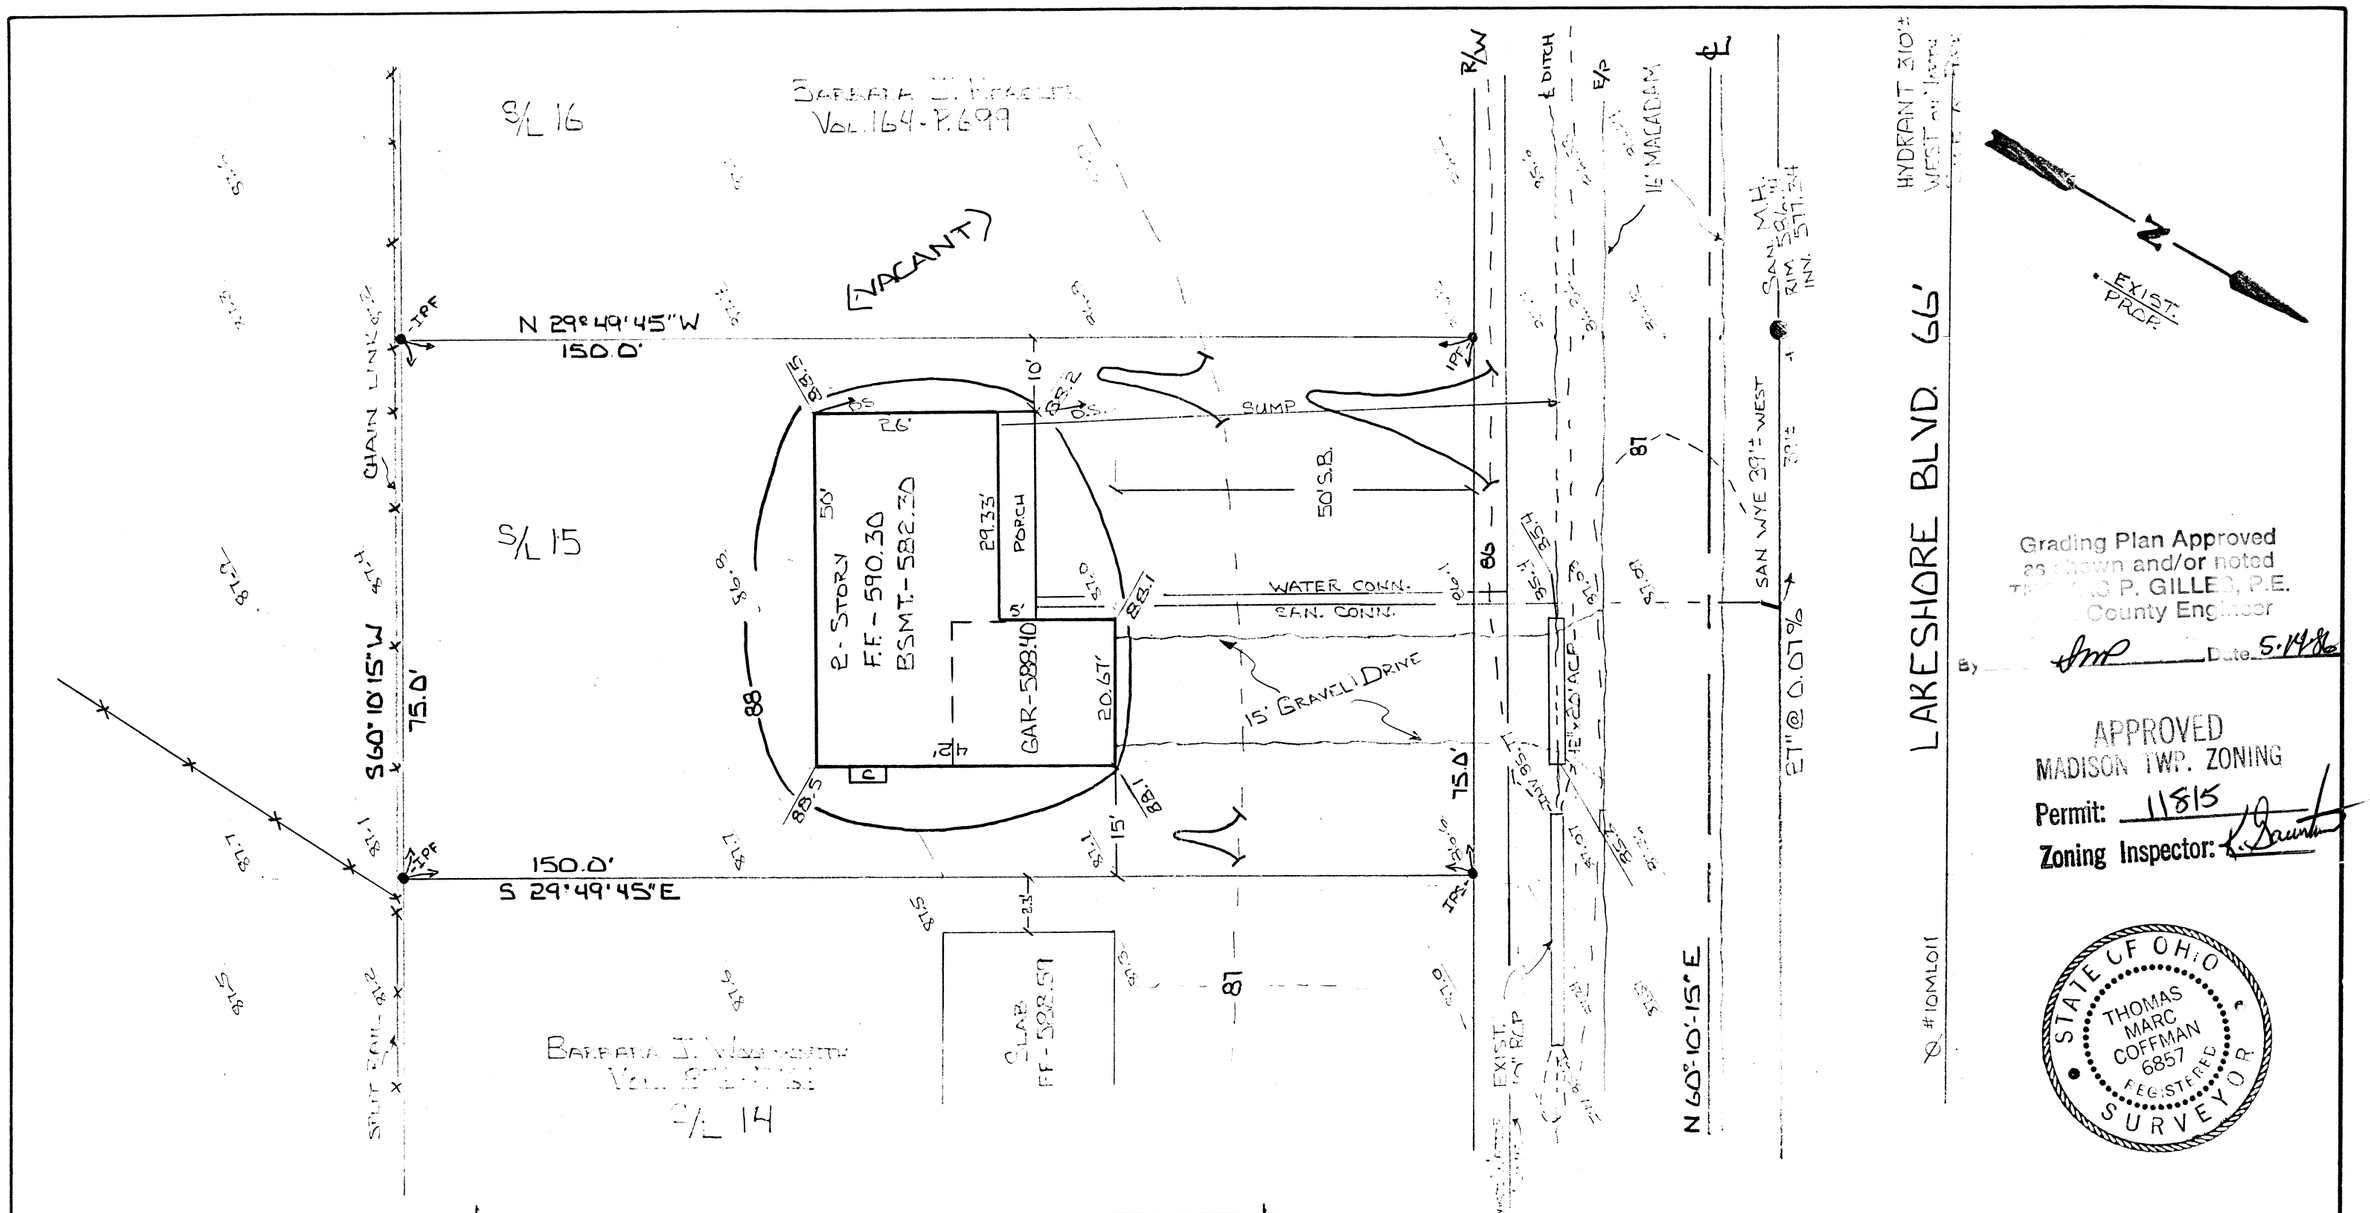

SITE PLAN
FOR
WILLIAM & KAREN CZERWONKO

BEING SUBLOT 15 OF ARCOLE SHORE ESTATES SUBD.,
TOWNSHIP OF MADISON, COUNTY OF LAKE, OHIO

SCALE: 1" = 20'	APPROVED BY: TMC	DRAWN BY: TMC
DATE: MAY 11, 1986		REVISED:

THIS PLAT WAS PREPARED BY ME AND IS ACCURATE TO THE BEST OF MY KNOWLEDGE AND BELIEF.

Thomas M. Coffman #6857
REG. SURVEYOR